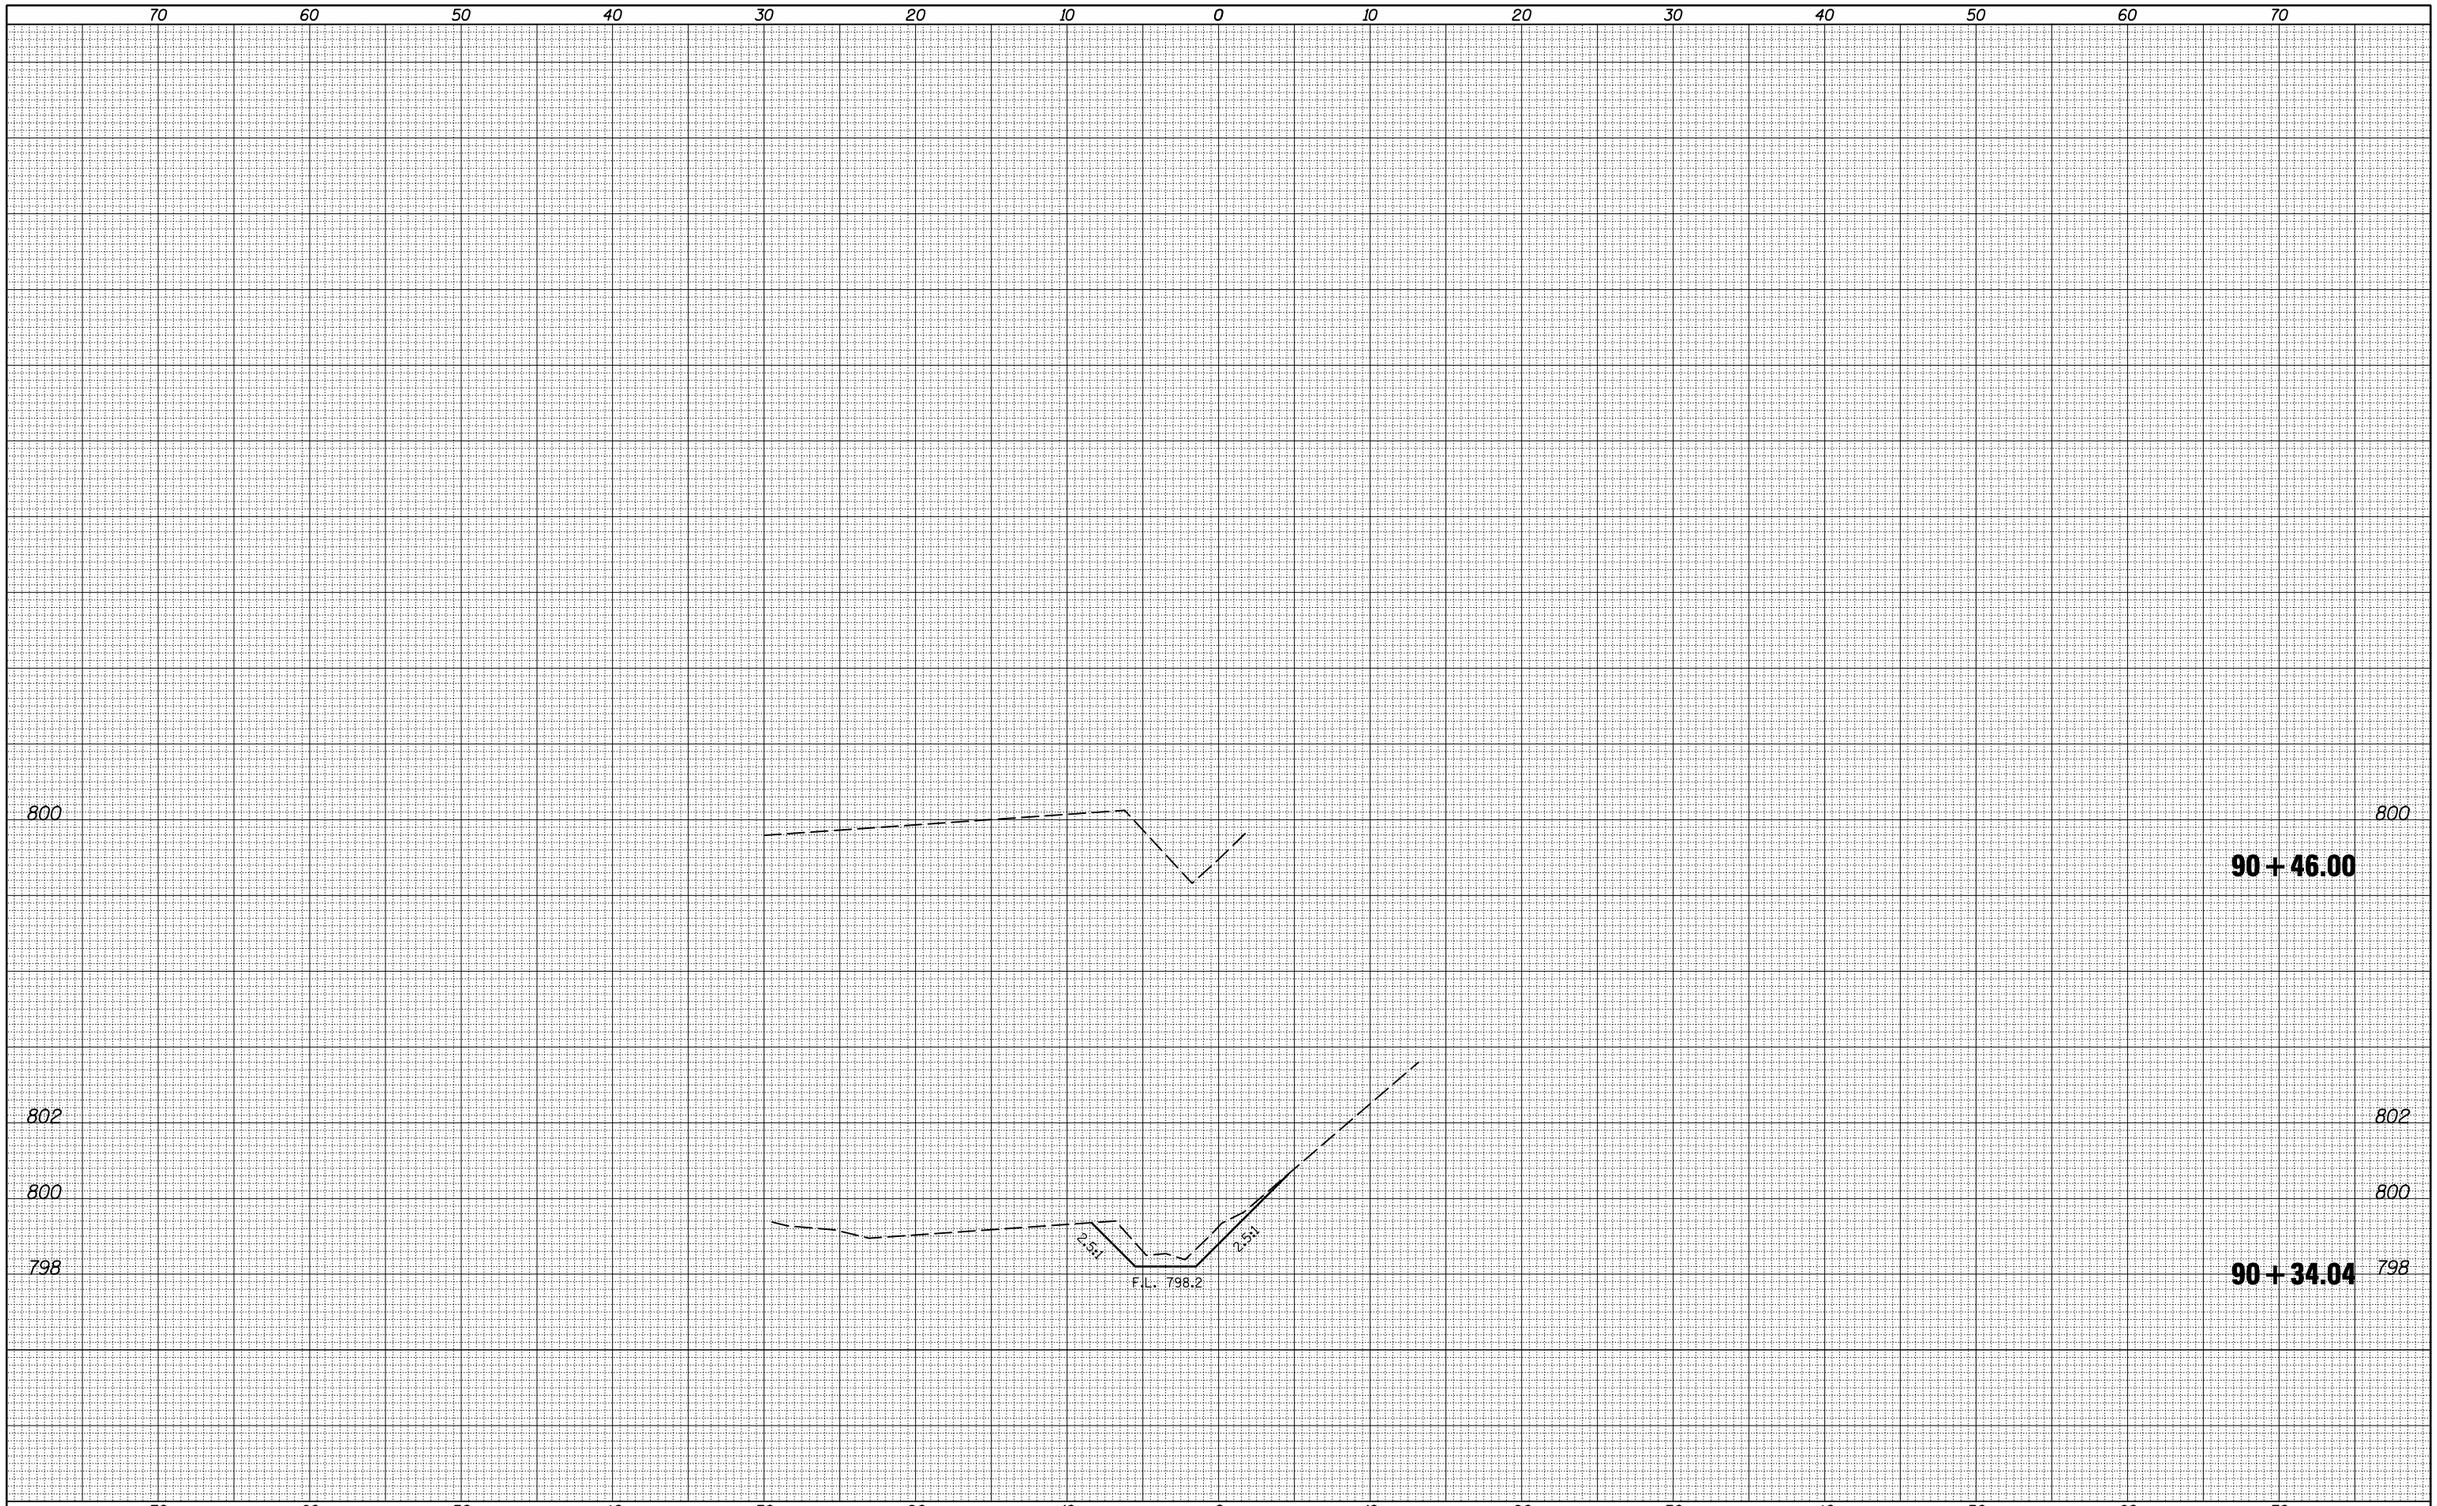

FINAL SURVEY		BY	DATE
	SURVEYED		
	PLOTTED		
	TEMPLATE		
NOTE BOOK	AREAS		
	AREAS CHECKED		
NO.			

ORIGINAL SURVEY		BY	DATE
	SURVEYED		
	PLOTTED		
	TEMPLATE		
NOTE BOOK	AREAS		
	AREAS CHECKED		
NO.			

FILE NAME =	USER NAME = hoganbj	DESIGNED -	REVISED -
c:\pw_work\pwidot\hoganbj\d0239506\D570550-sht-xs_908.dgn		DRAWN -	REVISED -
	PLOT SCALE = 10.0000 ' / IN.	CHECKED -	REVISED -
	PLOT DATE = 10/21/2010	DATE -	REVISED -

STATE OF ILLINOIS
DEPARTMENT OF TRANSPORTATION

STA. 908 + 76
DRAINAGE STR. IMPROVEMENT # 11

SCALE: | SHEET NO. OF SHEETS | STA. 90+34.04 TO STA. 90+46.00

F.A.I. RTE.	SECTION	COUNTY	TOTAL SHEETS	SHEET NO.
74	(57-20(1),21,22)RS-3	MCLEAN	150	130
		CONTRACT NO. 70550		
		ILLINOIS FED. AID PROJECT		