Feb-10-2010 01:53:00PM

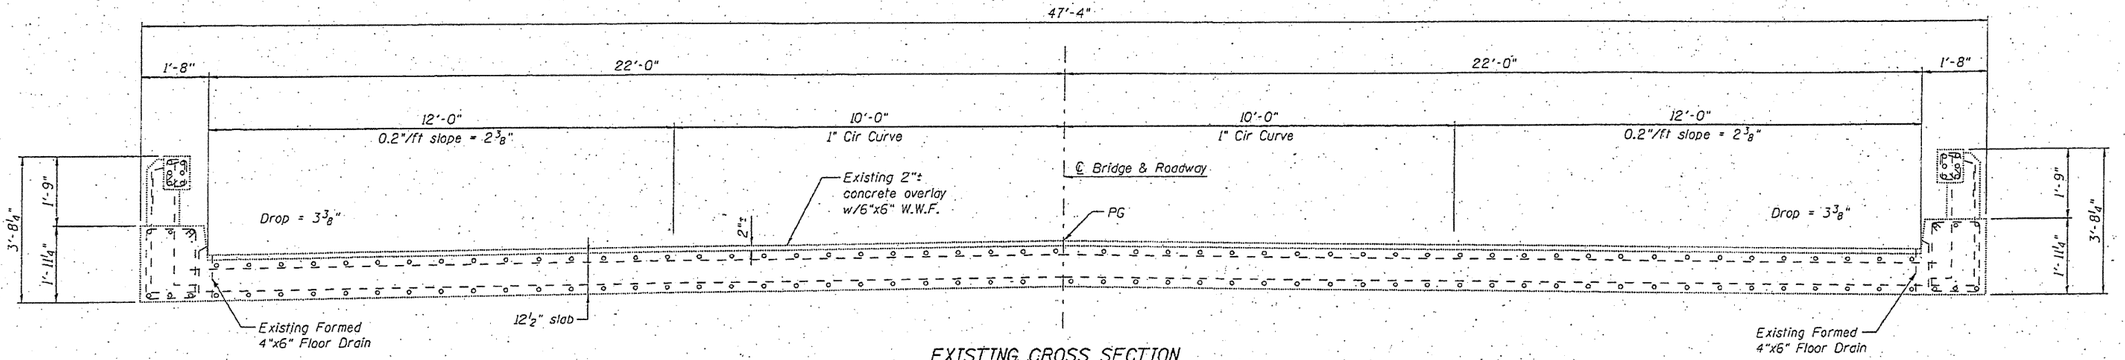

EXISTING CROSS SECTION

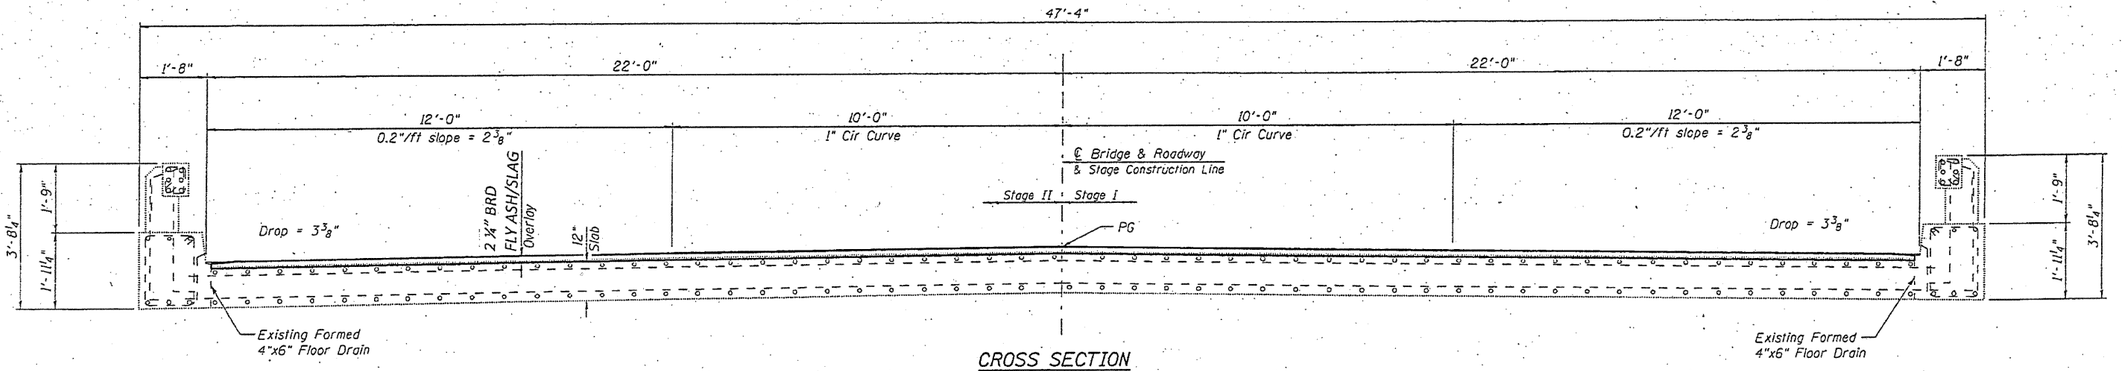

CROSS SECTION

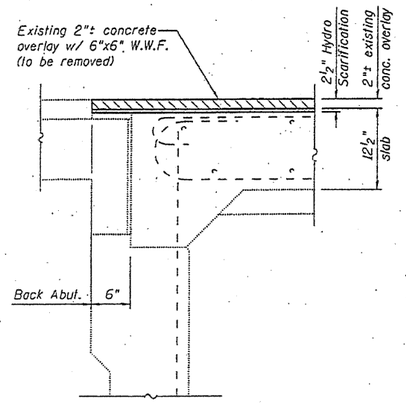

SECTION A-A
(Showing Removal)

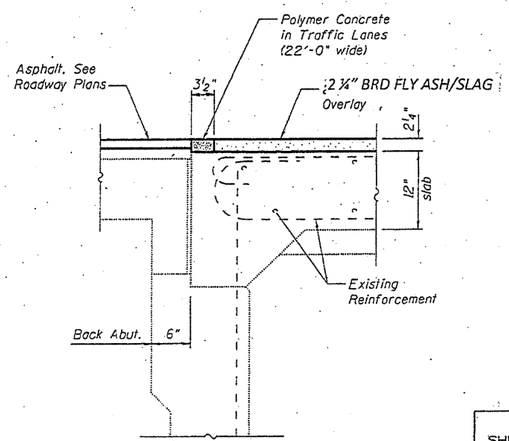

SECTION A-A
(Showing Proposed)

SUPERSTRUCTURE DETAILS
IL 106 OVER HADLEY CREEK
SN 075-0004

DESIGNED	KTH
CHECKED	ADL
DRAWN	KTH/BGJ
CHECKED	ADL

KLINGNER & ASSOCIATES, P.C.
Engineers · Architects · Surveyors
STATE OF ILLINOIS DESIGN FIRM • 1842758

SHEET NO. 4	F.A.P. RTE.	SECTION	COUNTY	TOTAL SHEETS	SHEET NO.
5 SHEETS	751	06 BRIDGE REPAIR 2009	PIKE	22	21
			CONTRACT NO. 72D44		
	FED. ROAD DIST. NO.	ILLINOIS	FED. AID PROJECT		

Klingner & Associates P.C.

$FILE$