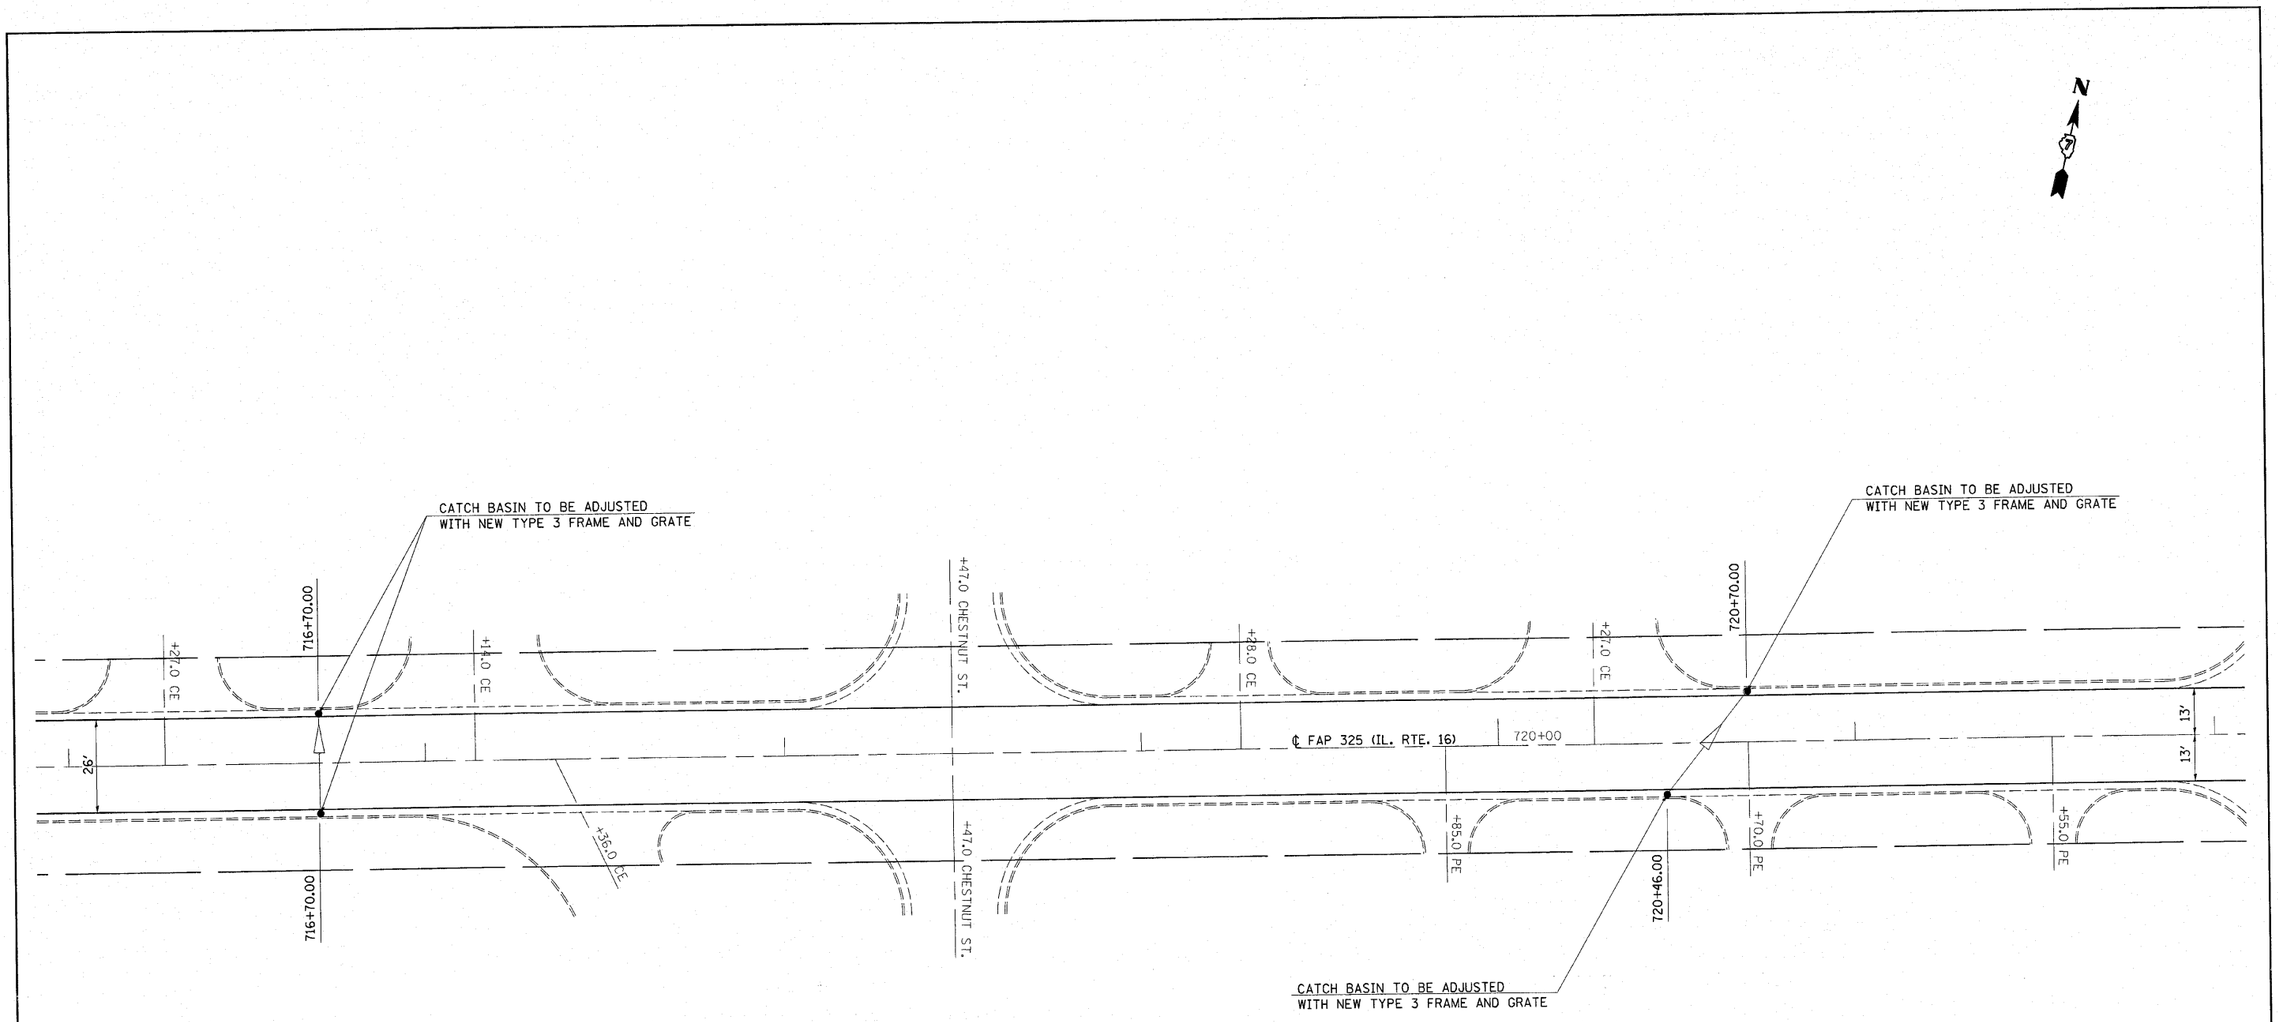

FILE NAME = c:\pw_work\pwidot\swartzrw\d0186245\D774462-sht-plan.dgn	USER NAME = swartzrw	DESIGNED -	REVISED -
		DRAWN -	REVISED -
	PLOT SCALE = 20.0000 ' / IN.	CHECKED -	REVISED -
	PLOT DATE = 10/22/2018	DATE -	REVISED -

STATE OF ILLINOIS
DEPARTMENT OF TRANSPORTATION

PLAN SHEET

SCALE: 20 | SHEET NO. 9 OF 17 SHEETS | STA. 716+00 | TO STA. 722+00

F.A.P. RTE.	SECTION	COUNTY	TOTAL SHEETS	SHEET NO.
325	9RS-2, 10RS-4	SHELBY	46	25
		CONTRACT NO. 74460		
	ILLINOIS	FED. AID PROJECT		