


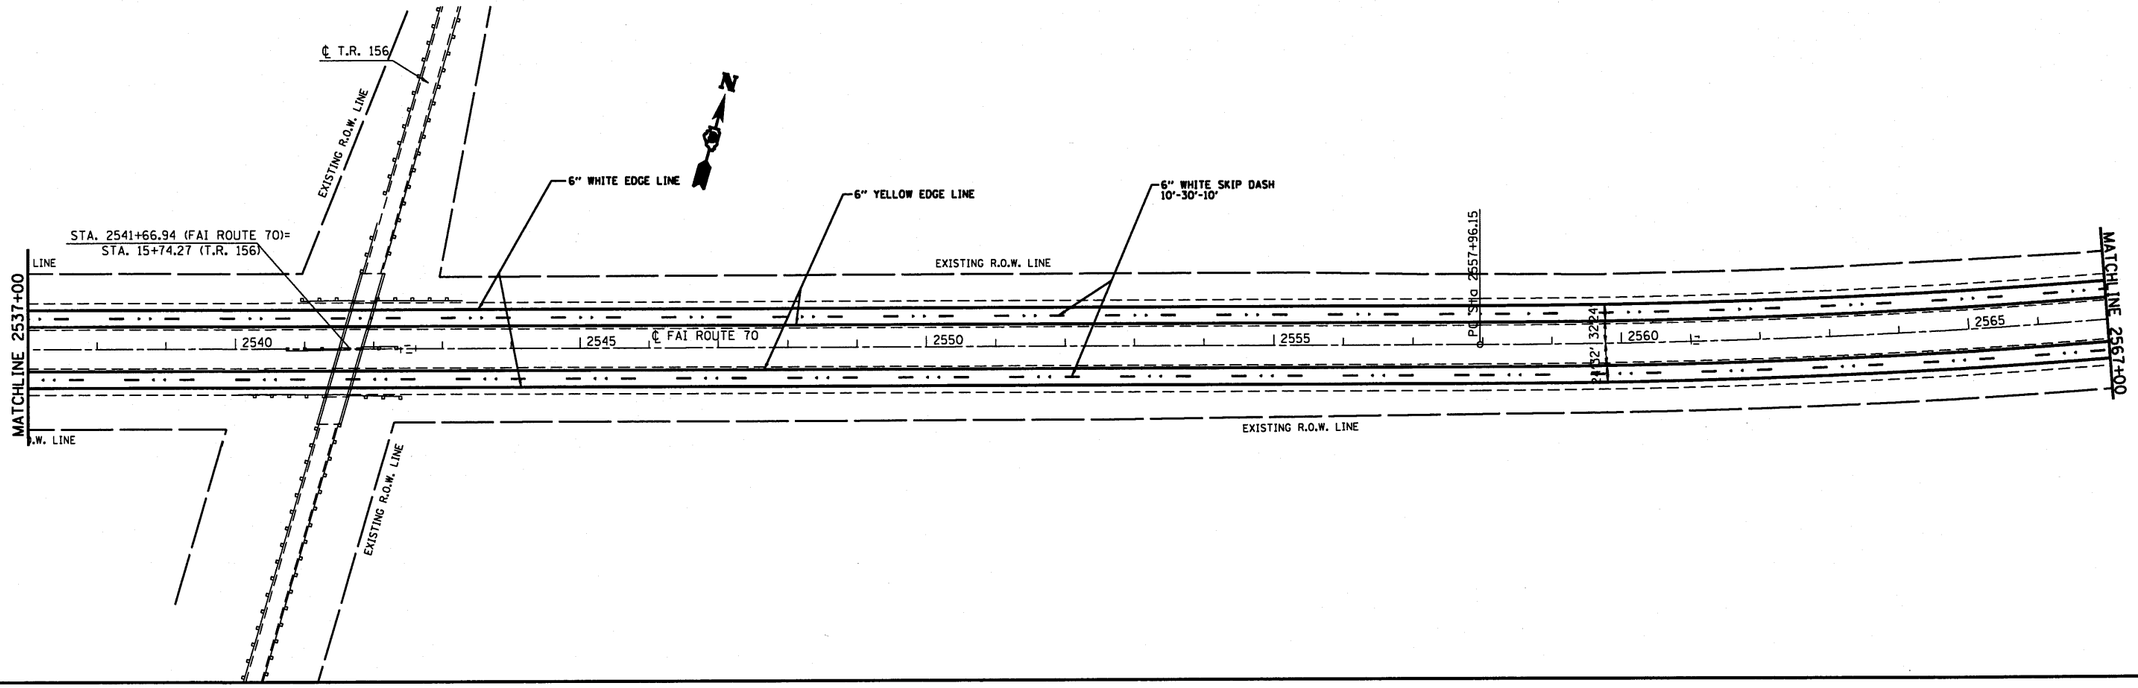


| | | | |
|---|---|---|---|
| FILE NAME = c:\pw_work\pwidot\alfordb\d0232415\d876653-sht-plan.dgn | USER NAME = alfordb | DESIGNED - | REVISED - |
| | | DRAWN - | REVISED - |
| | PLOT SCALE = 207.2929 ' / IN. | CHECKED - | REVISED - |
| | PLOT DATE = 10/20/2010 | DATE - | REVISED - |

**STATE OF ILLINOIS**
**DEPARTMENT OF TRANSPORTATION**

**PLAN SHEETS**

SCALE: | SHEET NO. OF SHEETS | STA. TO STA.
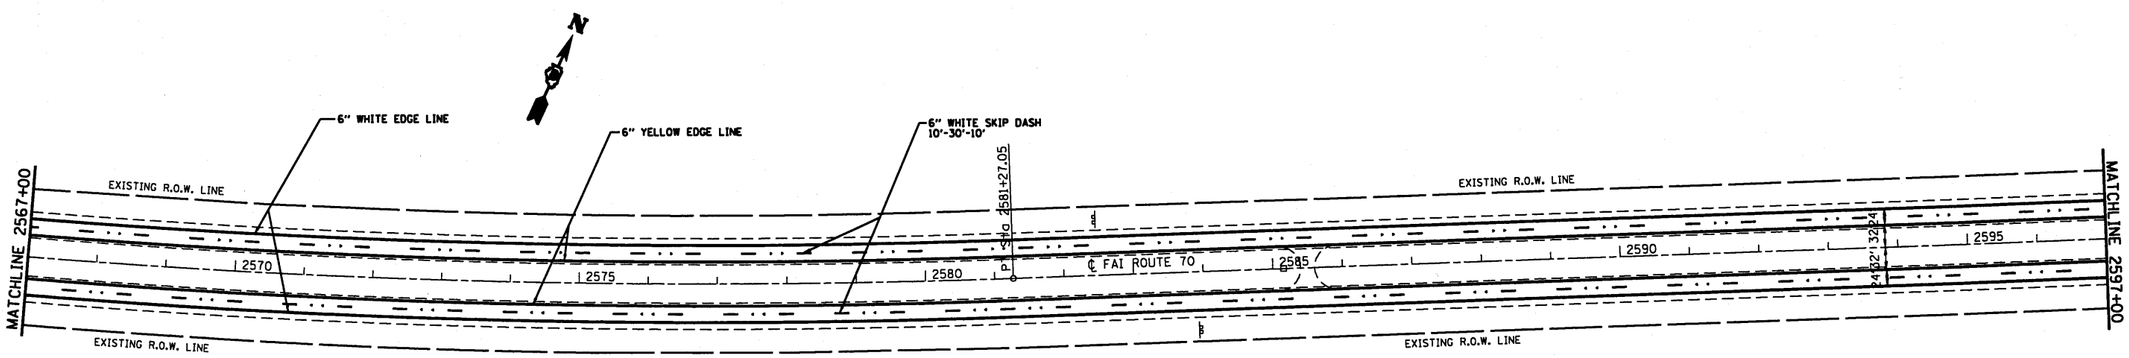
| F.A.I. RTE. | SECTION | COUNTY | TOTAL SHEETS | SHEET NO. |
|---|---|---|---|---|
| 70 | 3-(3,4,5)-I | BOND | 16 | 8 |
| | | CONTRACT NO. 76E53 | | |
| FED. ROAD DIST. NO. | ILLINOIS | FED. AID PROJECT | | |