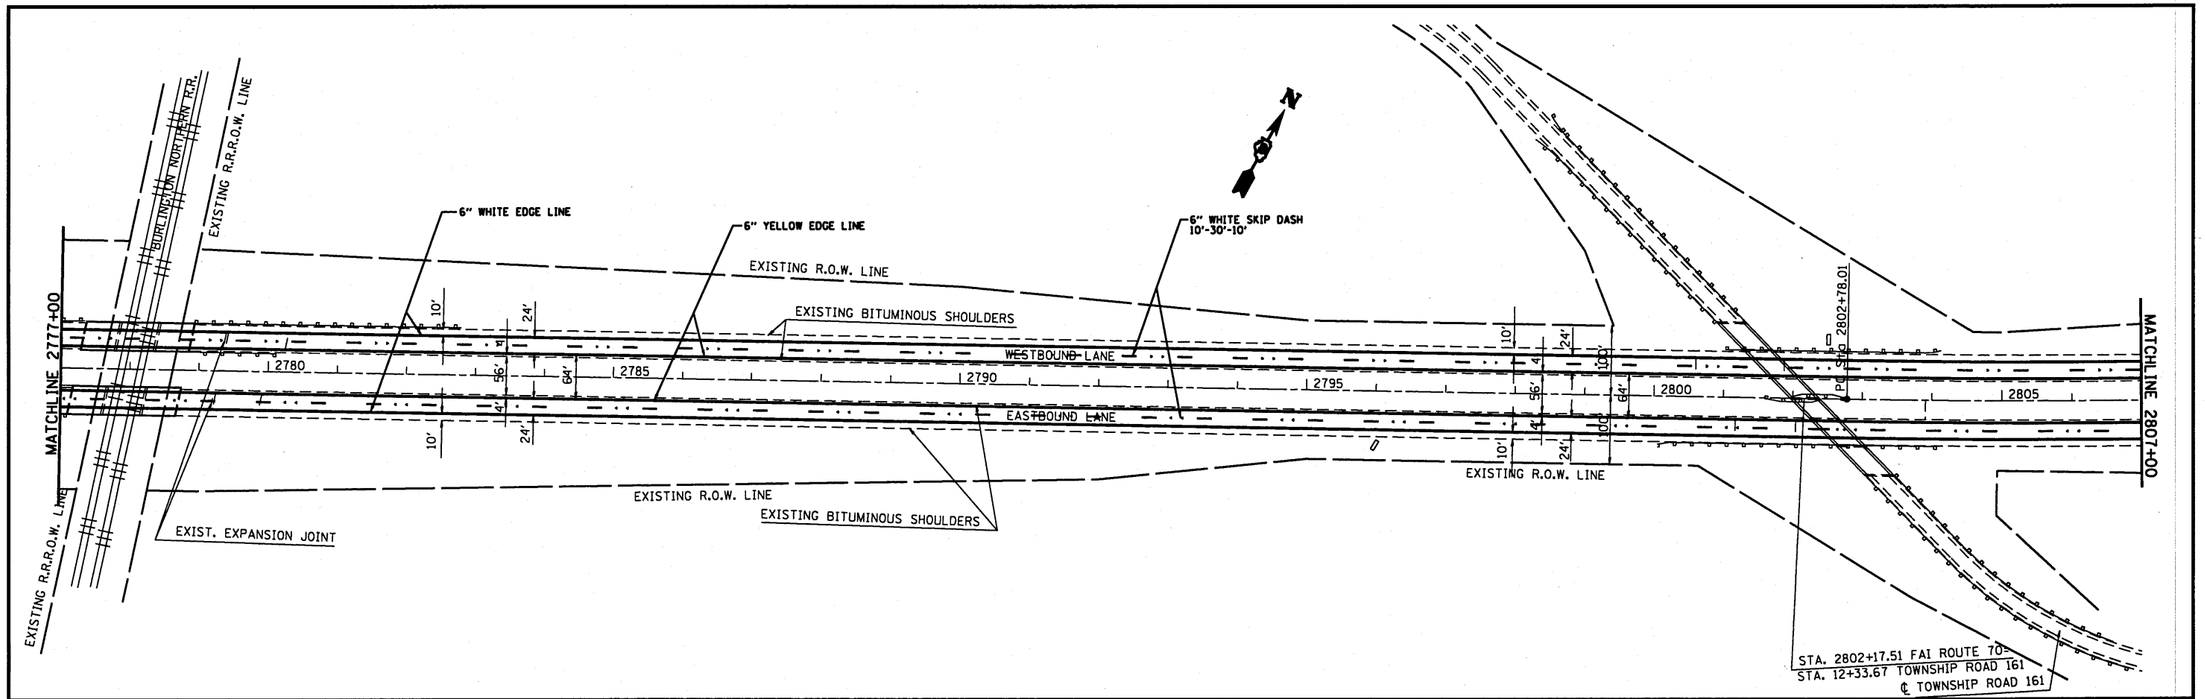

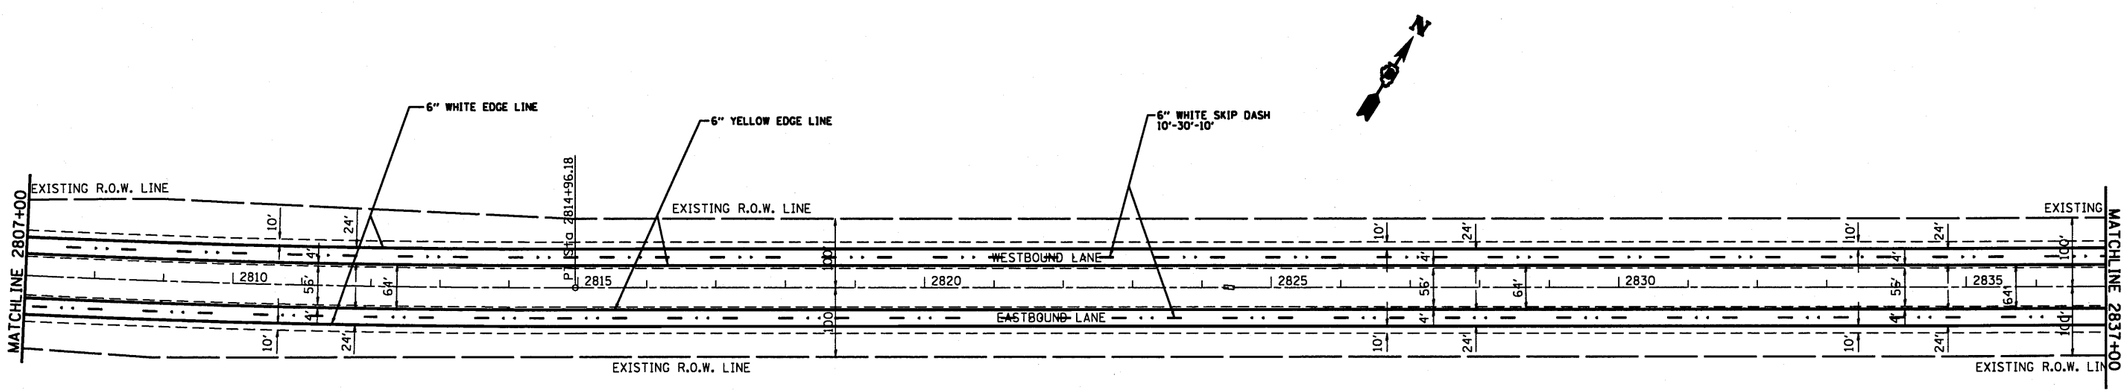

FILE NAME = c:\pw_work\pwidot\alfordb\d0232415\d876853-sht-plan.dgn	USER NAME = alfordb	DESIGNED -	REVISED -	STATE OF ILLINOIS DEPARTMENT OF TRANSPORTATION	PLAN SHEETS	F.A.I. RTE.	SECTION	COUNTY	TOTAL SHEETS	SHEET NO.
		DRAWN -	REVISED -			70	3-(3,4,5)-I	BOND	16	12
	PLOT SCALE = 207.2929 ' / IN.	CHECKED -	REVISED -					CONTRACT NO. 76E53		
	PLOT DATE = 10/20/2010	DATE -	REVISED -		SCALE: SHEET NO. OF SHEETS STA. TO STA.	FED. ROAD DIST. NO.	ILLINOIS	FED. AID PROJECT		