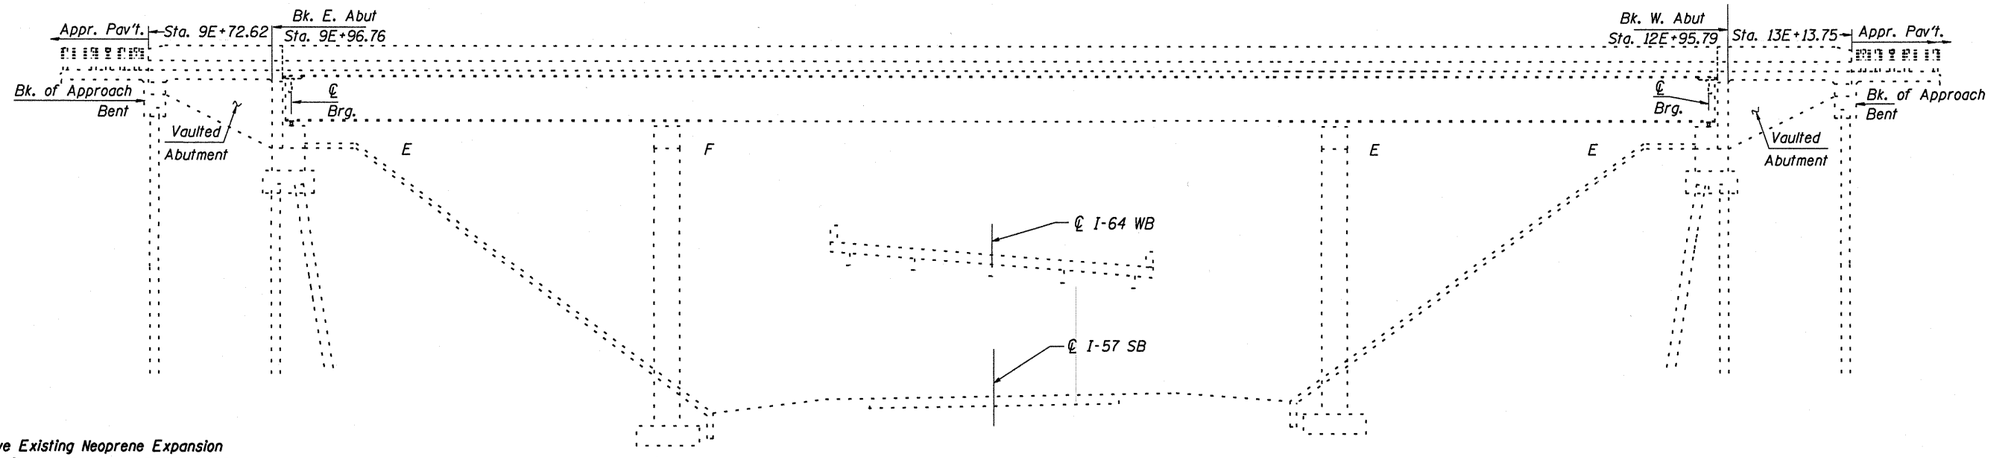

ELEVATION

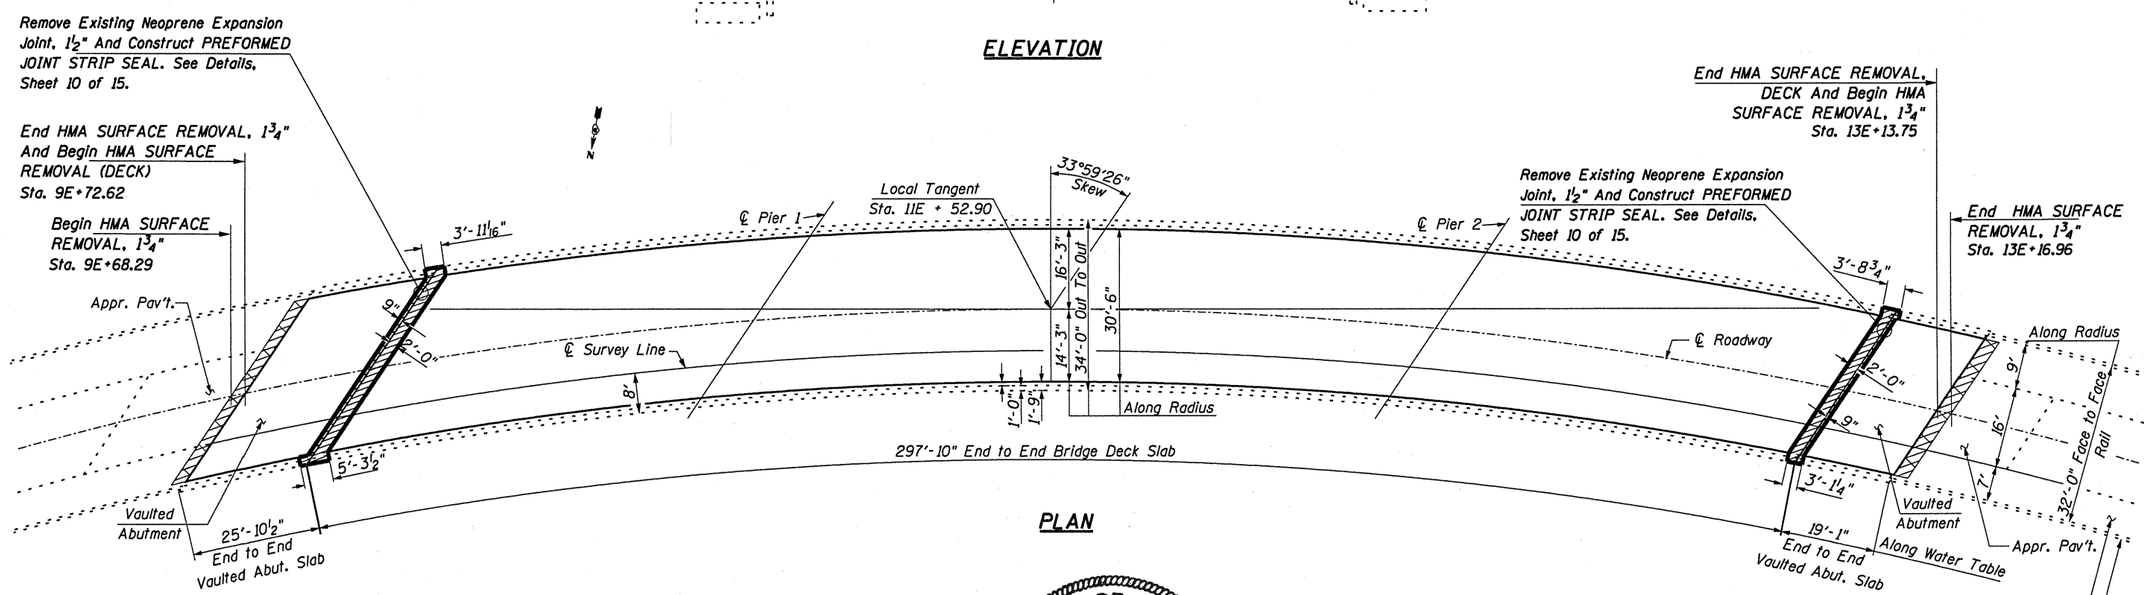

PLAN

Concrete Removal and Replacement

HOT-MIX ASPHALT SURFACE REMOVAL, 1¾"
BITUMINOUS MATERIALS (PRIME COAT)
HOT-MIX ASPHALT SURFACE COURSE, MIX "D", N105

HOT-MIX ASPHALT SURFACE REMOVAL, DECK
WATERPROOFING MEMBRANE SYSTEM
HOT-MIX ASPHALT SURFACE COURSE, MIX "D", N105

STATE OF ILLINOIS
RALPH E. ANDERSON
081-004625
SPRINGFIELD
LICENSED STRUCTURAL ENGINEER

Expires 11/30/2012

CURVE DATA
(FROM EXISTING PLANS)

P.I. STA. 17E + 34.10
Δ = 118°-30'-00"
D= 7° -30'-00"
R= 763.94'
L= 1580.00'
T=1284.07'
E=730.19'
S.E.= 0.08 FT./FT.
ATTAINED IN 192 FT.

GENERAL PLAN & ELEVATION
JEFFERSON COUNTY
STRUCTURE NO. 041-0061

FILE NAME = c:\pw_work\pwidot\gautneyrk\d0190478\78212-sht-plan.dgn	USER NAME = gautneyrk	DESIGNED - RKG	REVISED - ___
		DRAWN - RKG	REVISED - ___
	PLOT SCALE = 5:0:74 1/4 '1' / IN.	CHECKED - MAS	REVISED - ___
	PLOT DATE = 11/9/2010	DATE - 10/27/10	REVISED - ___

STATE OF ILLINOIS
DEPARTMENT OF TRANSPORTATION

SCALE: _____ | SHEET NO. __ OF ___ SHEETS | STA. _____ TO STA. _____

F.A.I. RTE.	SECTION	COUNTY	TOTAL SHEETS	SHEET NO.
57	D9 CM BRIDGE REPAIR 2011-1	JEFFERSON	15	4
		CONTRACT NO. 78212		

FED. ROAD DIST. NO. _ | ILLINOIS | FED. AID PROJECT