CONTRACT: 85513

ROUTE	SECTION	SHEET
C.H. 28	06-00400-00-RS	51 OF 165

AUBURN ROAD, STA 103+00 – STA 118+00

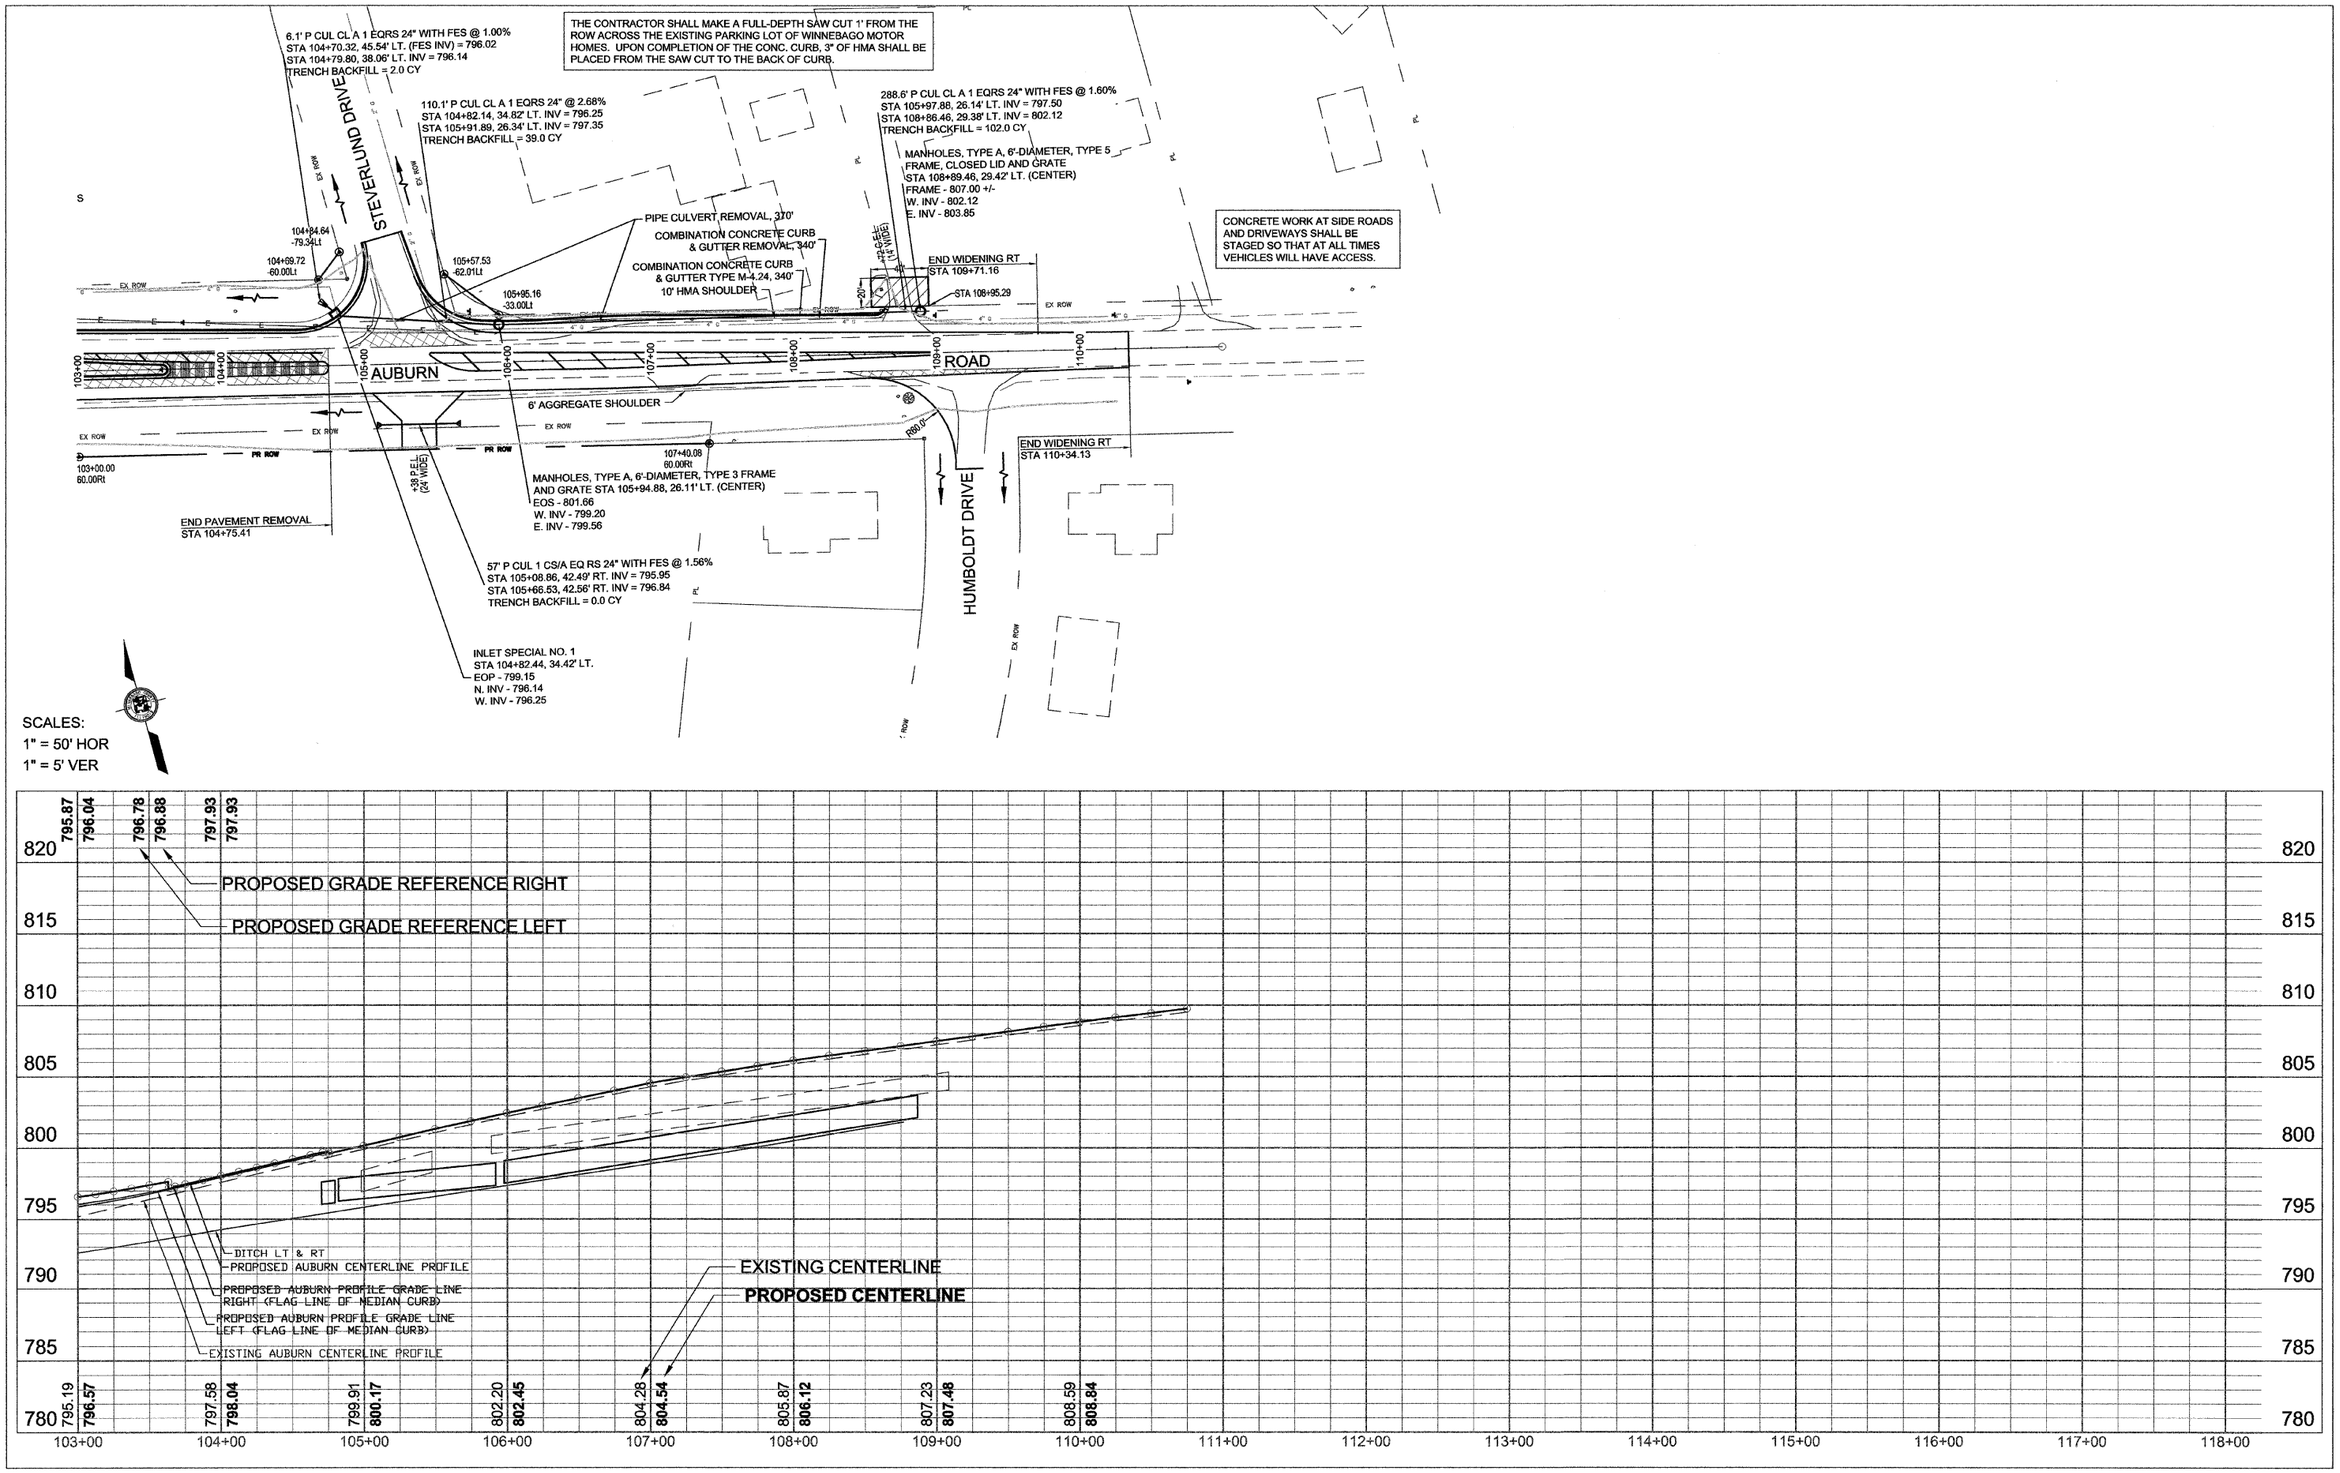

AUBURN ROAD
PLAN & PROFILE