CONTRACT: 85513

ROUTE	SECTION	SHEET
17	06-00400-00-RS	54 OF 165

CEMETERY ROAD, STA 193+00 – STA 208+00

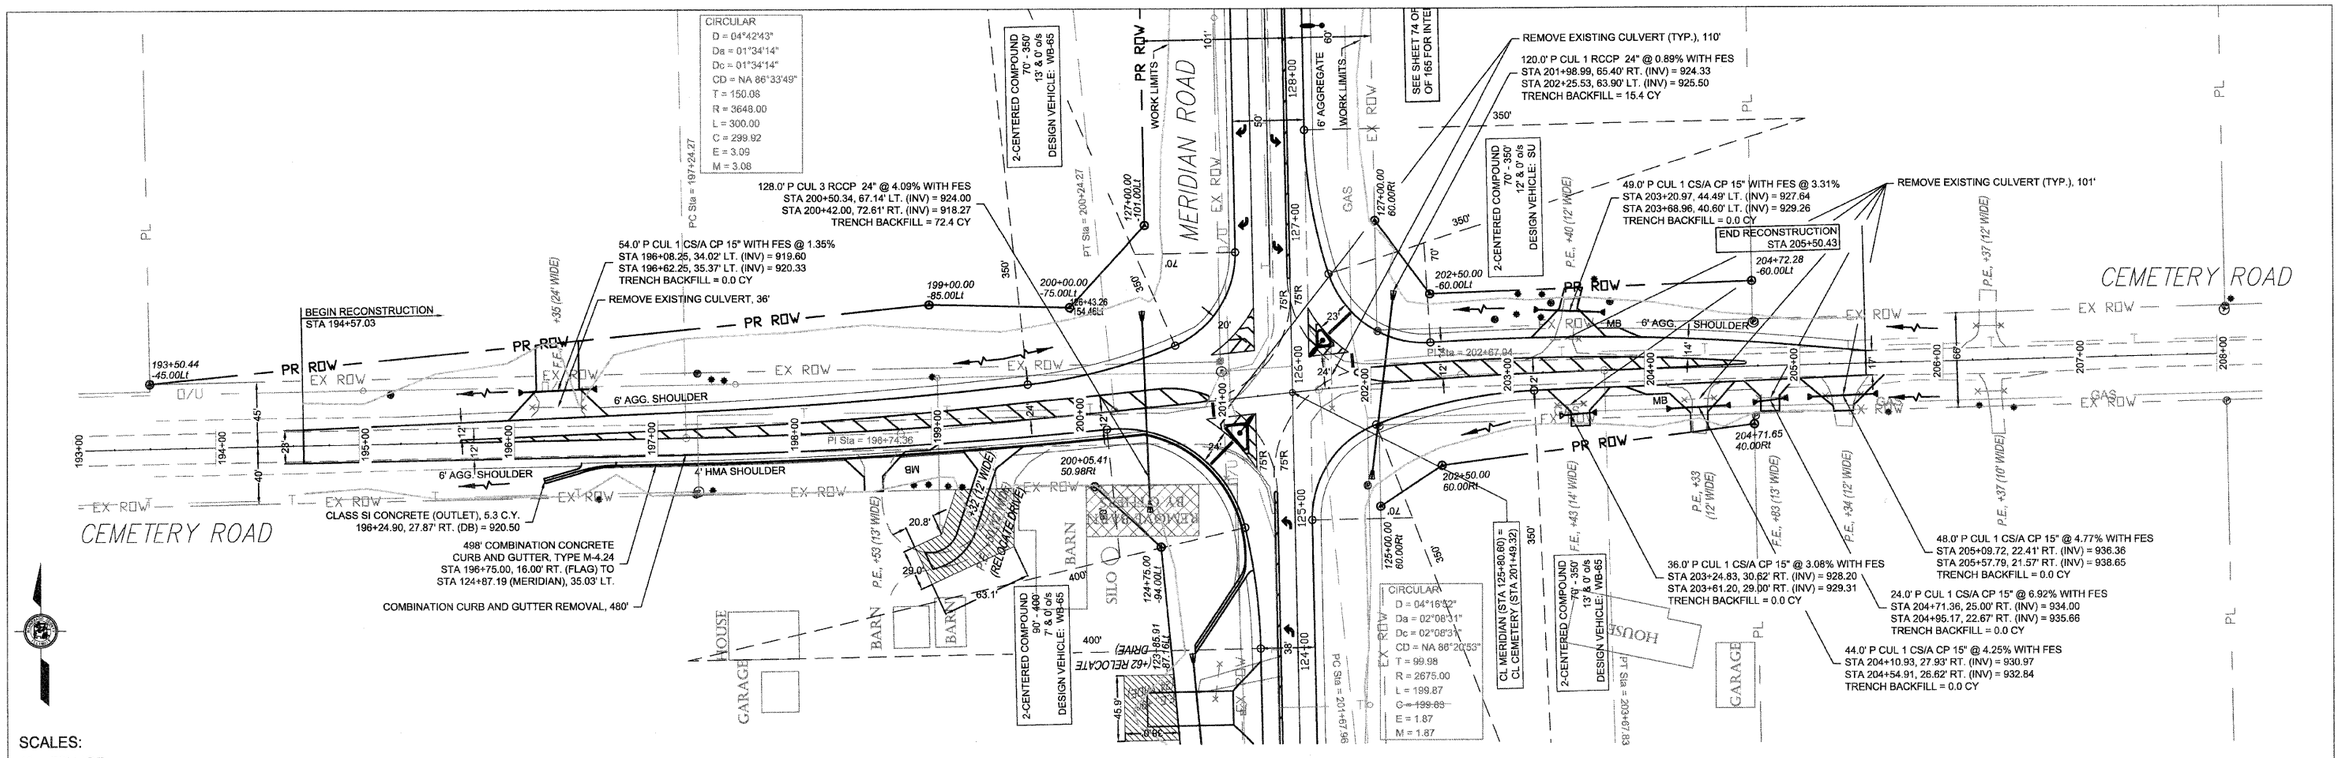

CEMETERY ROAD
PLAN & PROFILE