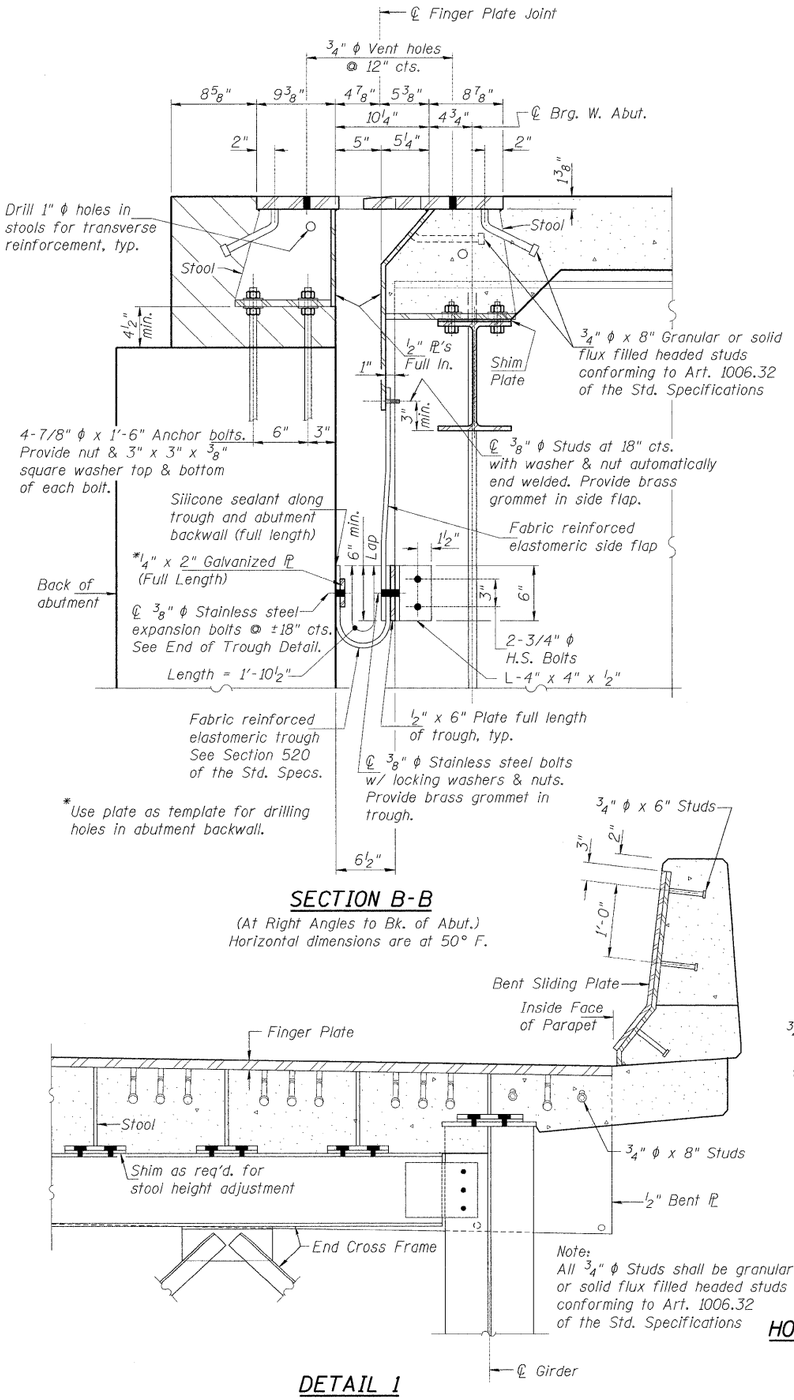

SECTION B-B

(At Right Angles to Bk. of Abut.)
Horizontal dimensions are at 50° F.

DETAIL 1

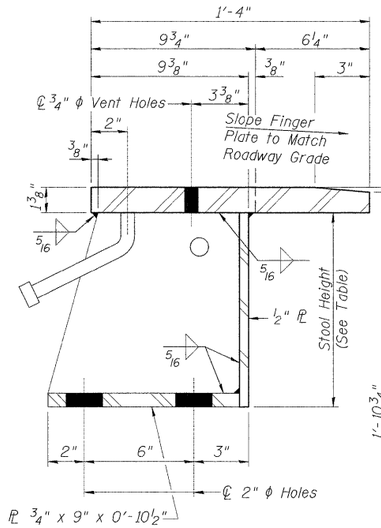

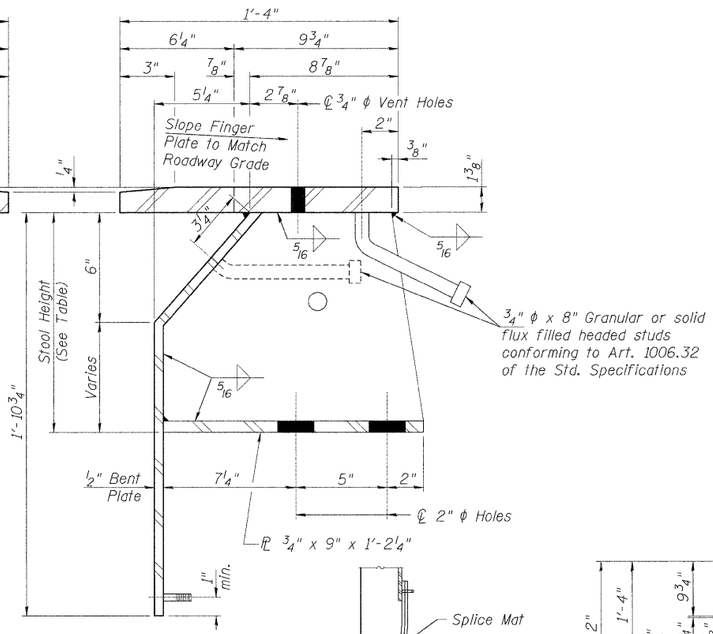

STOOLS DETAIL

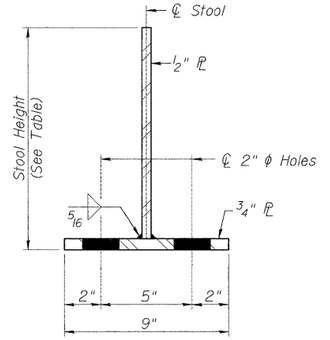

SECTION THRU STOOL

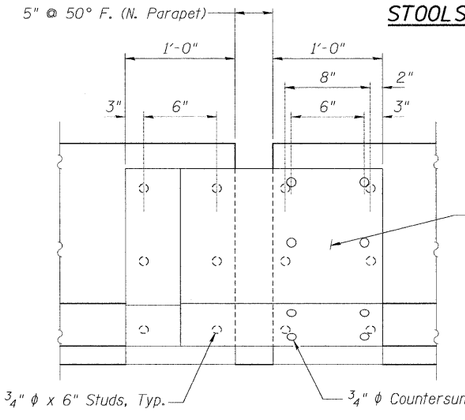

INSIDE ELEVATION OF N. PARAPET AT JOINT

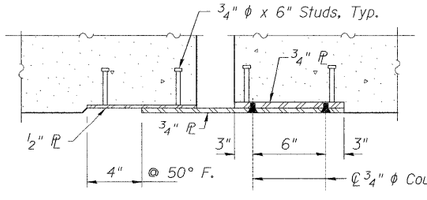

HORIZONTAL SECTION OF N. PARAPET AT JOINT

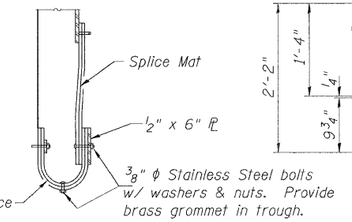

SECTION THRU TROUGH SPLICE

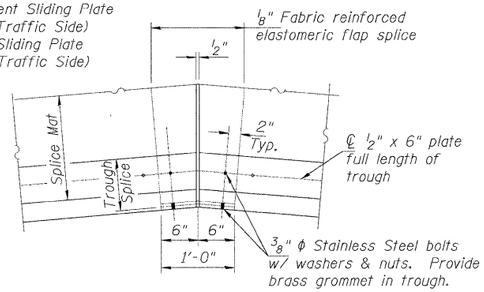

TROUGH SPLICE DETAIL

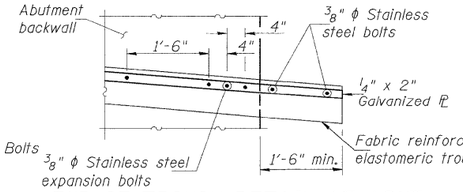

END OF TROUGH DETAIL AT ABUT.

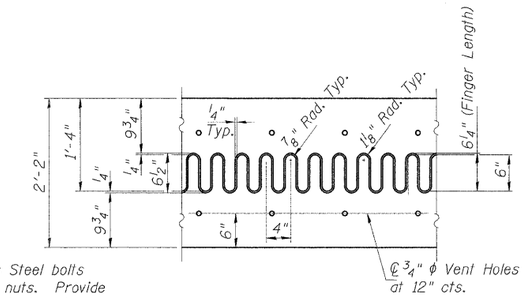

FLAME CUTTING DIAGRAM

Cut from PL 2 1/4" x 3'-2 7/8" x 41'-2 1/4"

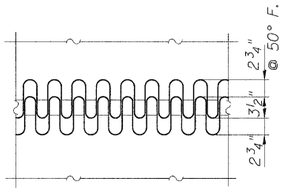

FINGER PLATE SETTING DIAGRAM

NOTES:
1. Work this sheet with Sheet 15 of 47.
2. Provide 1-1/4", 1-1/8" and 1-1/16" shim plates for stools supported by girders and cross frames.

FINGER PLATE JOINT DETAIL STRUCTURE NUMBER 101-3100

PROFESSIONAL DESIGN FIRM LICENSE #184-001084

© Copyright Hanson Professional Services Inc. 2010

HANSON
Hanson Professional Services Inc.

JOB NO.	SHEET NO.	F.A.U. RTE.	SECTION	COUNTY	TOTAL SHEETS	SHEET NO.
03R1807	SHEET NO. 16	5103	03-00337-00-BR	Winnebago	66	31
DATE 10/26/10	47 SHEETS			CONTRACT NO. 85523		
			ILLINOIS FED. AID PROJECT			

LAYOUT	JKR/SMK	08/23/10
DRAWN	MGM	10/25/10
REVIEWED	JKR/SMK	10/26/10

10-26-2010
I:\03Jobs\03R807\Struct\Sheet\S-016-Finger Pl Detl.dgn