F.A.S. 88	75B 75F	Winnebago	14	4

SHEET No.
SHEETS

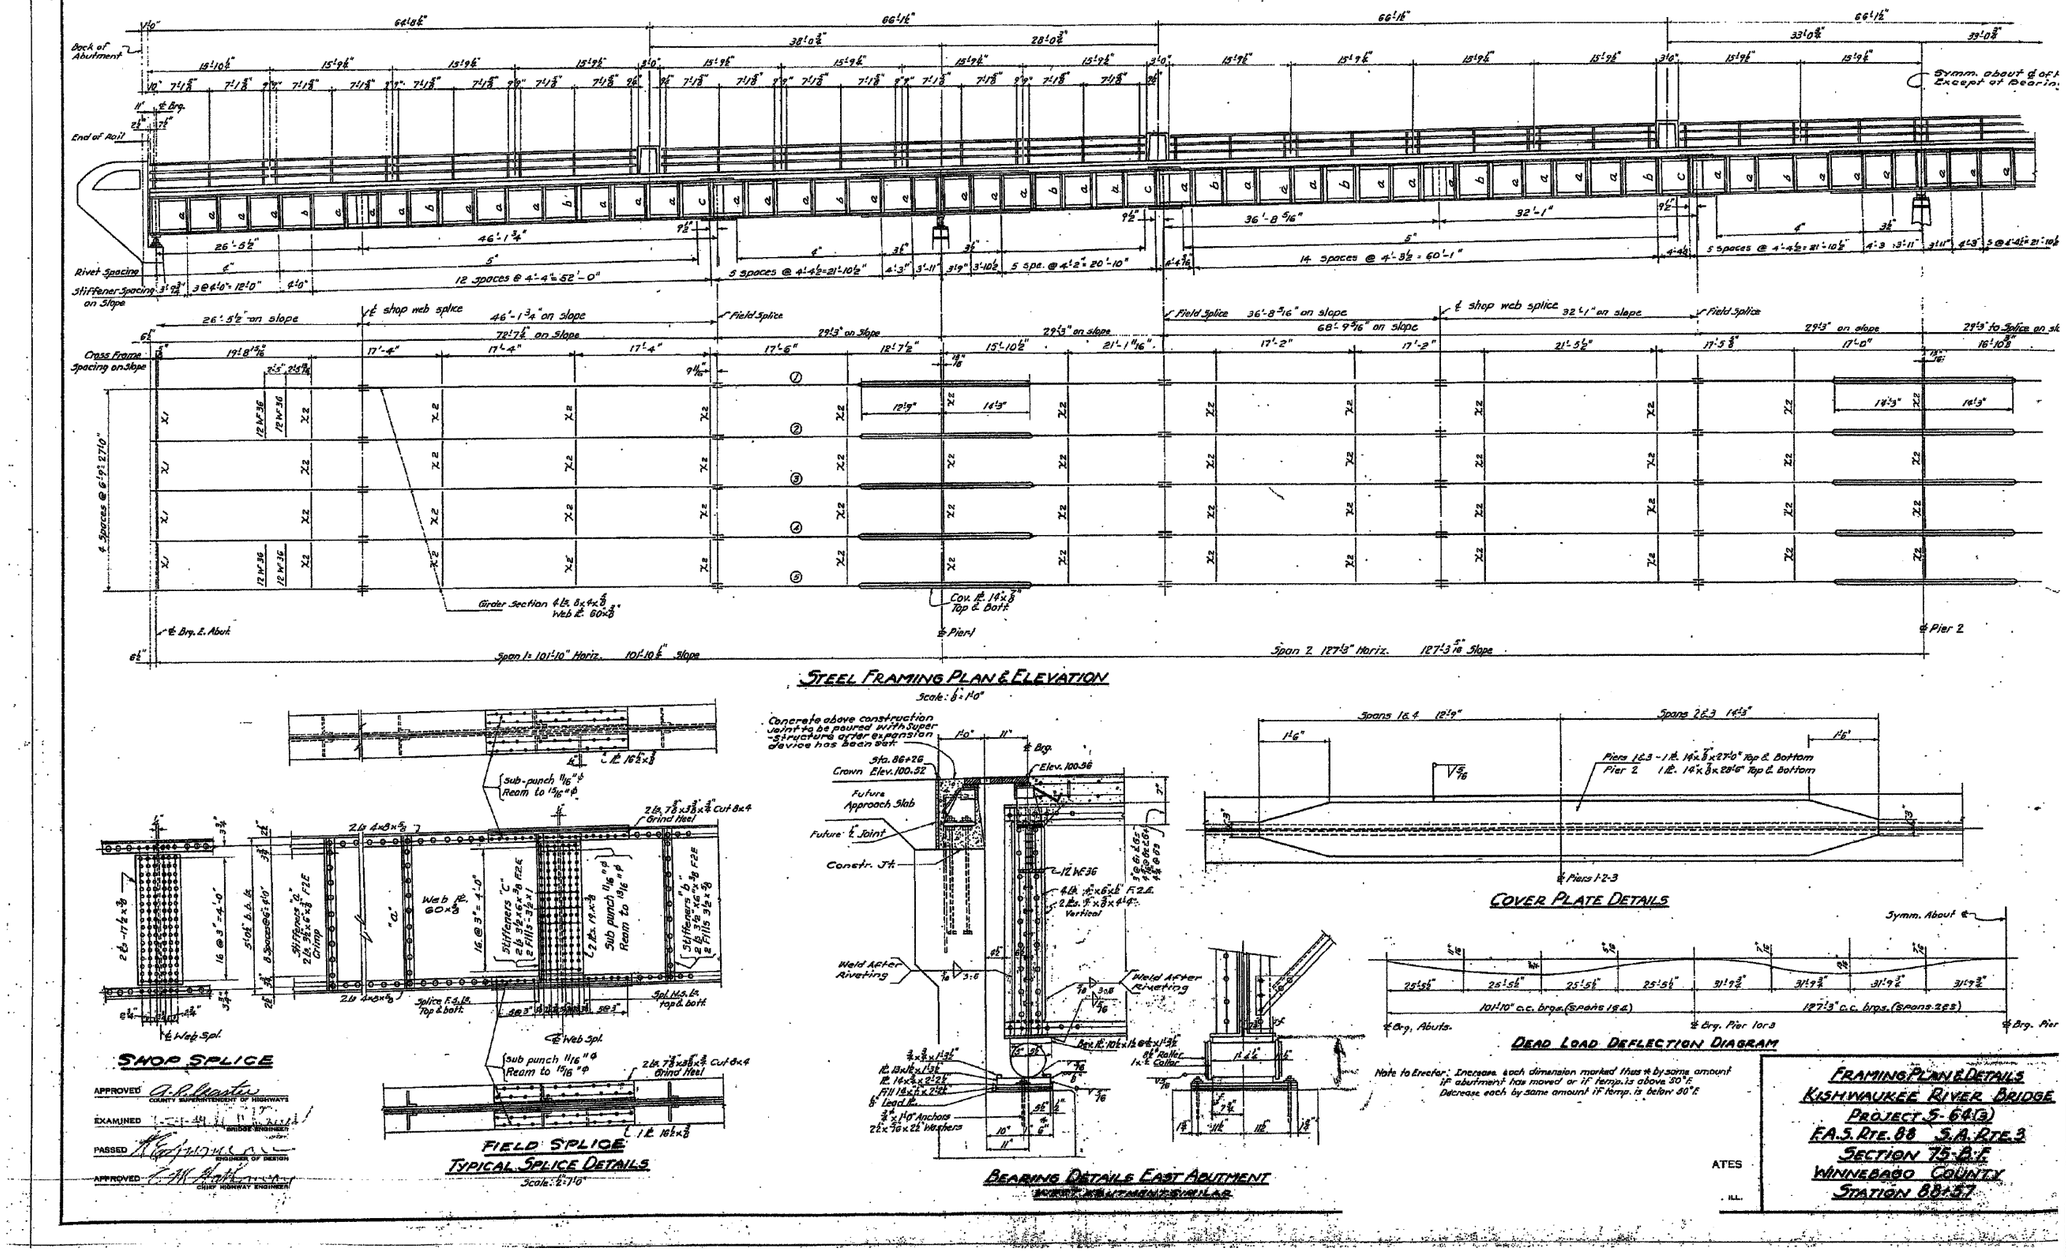

STEEL FRAMING PLAN & ELEVATION
Scale: 1/8" = 1'-0"

BEARING DETAILS EAST ABUTMENT
SOUTH ABUTMENT SIMILAR

COVER PLATE DETAILS

DEAD LOAD DEFLECTION DIAGRAM

Note to Erector: Increase each dimension marked thus * by same amount if abutment has moved or if temp. is above 50°F. Decrease each by same amount if temp. is below 50°F.

SHOP SPLICE

FIELD SPLICE
TYPICAL SPLICE DETAILS
Scale: 1/2" = 1'-0"

APPROVED [signature] COUNTY SUPERINTENDENT OF HIGHWAYS
EXAMINED [signature] BRIDGE ENGINEER
PASSED [signature] ENGINEER OF DESIGN
APPROVED [signature] CHIEF HIGHWAY ENGINEER

FRAMING PLAN & DETAILS
KISHWAUKEE RIVER BRIDGE
PROJECT S-64(3)
F.A.S. RTE. 88 S.A. RTE. 3
SECTION 75-B-F
WINNEBAGO COUNTY
STATION 88+57

ATES
ILL.

EXISTING DRAWING
STRUCTURE NUMBER 101-3100

FOR REFERENCE ONLY

PROFESSIONAL DESIGN FIRM LICENSE #184-001084

© Copyright Hanson Professional Services Inc. 2010

HANSON
Hanson Professional Services Inc.

JOB NO.	SHEET NO. 40
03R1807	47 SHEETS
DATE 10/26/10	

F.A.U. RTE.	SECTION	COUNTY	TOTAL SHEETS	SHEET NO.
5103	03-00337-00-BR	Winnebago	66	55
		CONTRACT NO. 85523		
		ILLINOIS FED. AID PROJECT		

LAYOUT	JKR/SMK	08/23/10
DRAWN	MGM	10/25/10
REVIEWED	JKR/SMK	10/26/10

10/25/2010
i:\03jobs\03R1807\Struct\Sheet\S-040-Exist Dwg.dgn