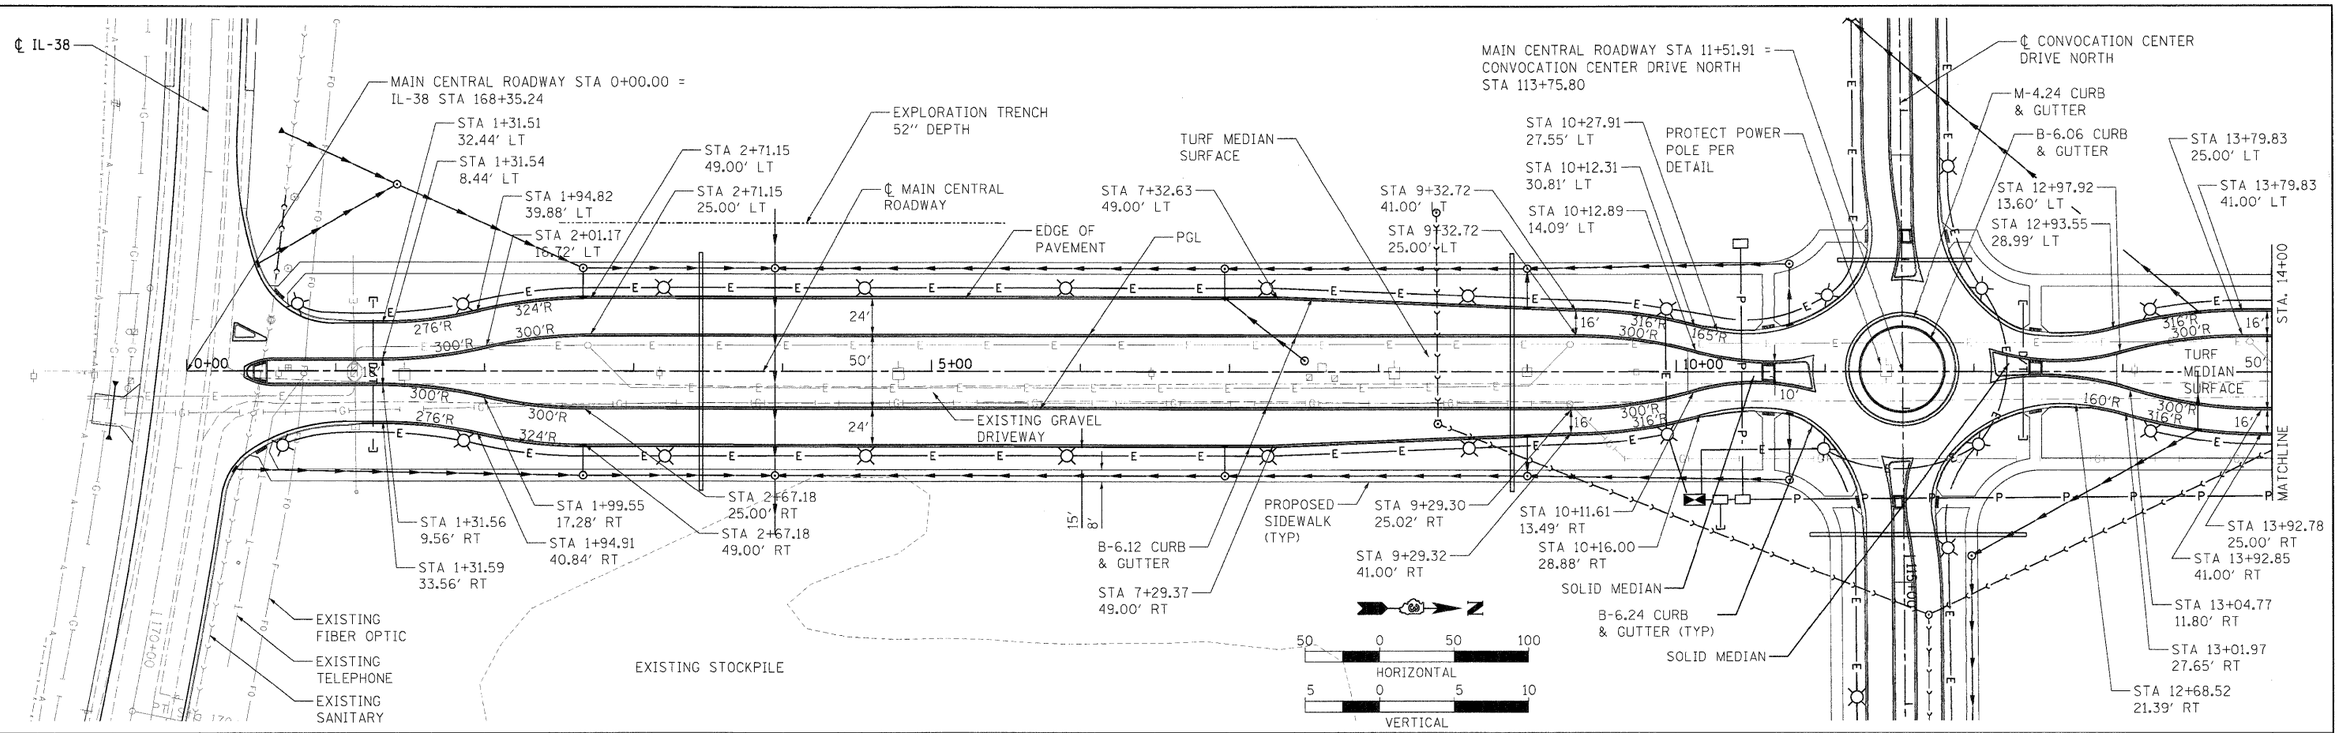

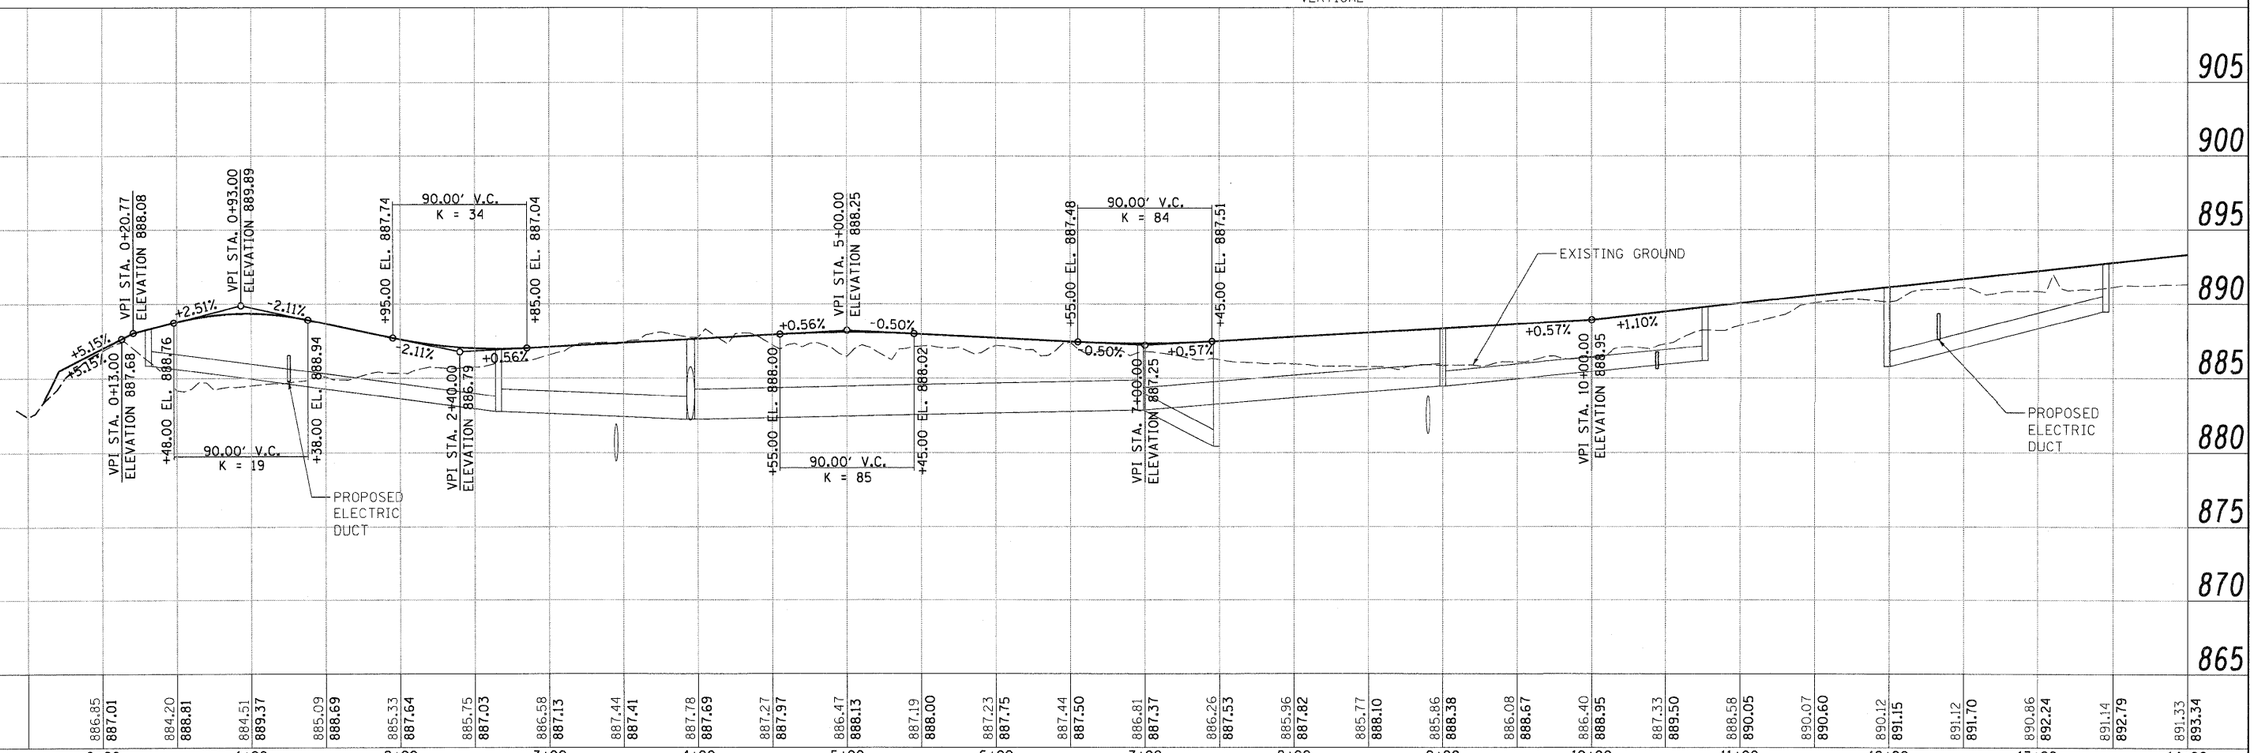

LAYOUT	MWH	04/16/08	H:\ss\0041		
DRAWN	MWH	11/04/10	H:\05\2010		
REVISED	DPA	10/09/2010	H:\05\Tab\05R1583\ACAD\Proj\S\Base\C-116-CENTRAL-PP.dgn		

FILE NAME = C-116-CENTRAL-PP.dgn	USER NAME = MWH	DESIGNED - DPA	REVISED -
		DRAWN - MWH	REVISED -
	PLOT SCALE = 50.000 ' / in.	CHECKED - DPA	REVISED -
	PLOT DATE = 11\03\2010	DATE - 11/04/10	REVISED -

STATE OF ILLINOIS
DEPARTMENT OF TRANSPORTATION

NORTHERN ILLINOIS UNIVERSITY
FAR WEST CAMPUS EXPANSION
MAIN CENTRAL ROADWAY PLAN AND PROFILE

SCALE: | SHEET NO. OF SHEETS | STA. 0+00 | TO STA. 14+00

F.A.P. RTE.	SECTION	COUNTY	TOTAL SHEETS	SHEET NO.
567	06-00002-00-PV	DEKALB	148	24
		CONTRACT NO. 87476		
FED. ROAD DIST. NO.	ILLINOIS	FED. AID PROJECT		