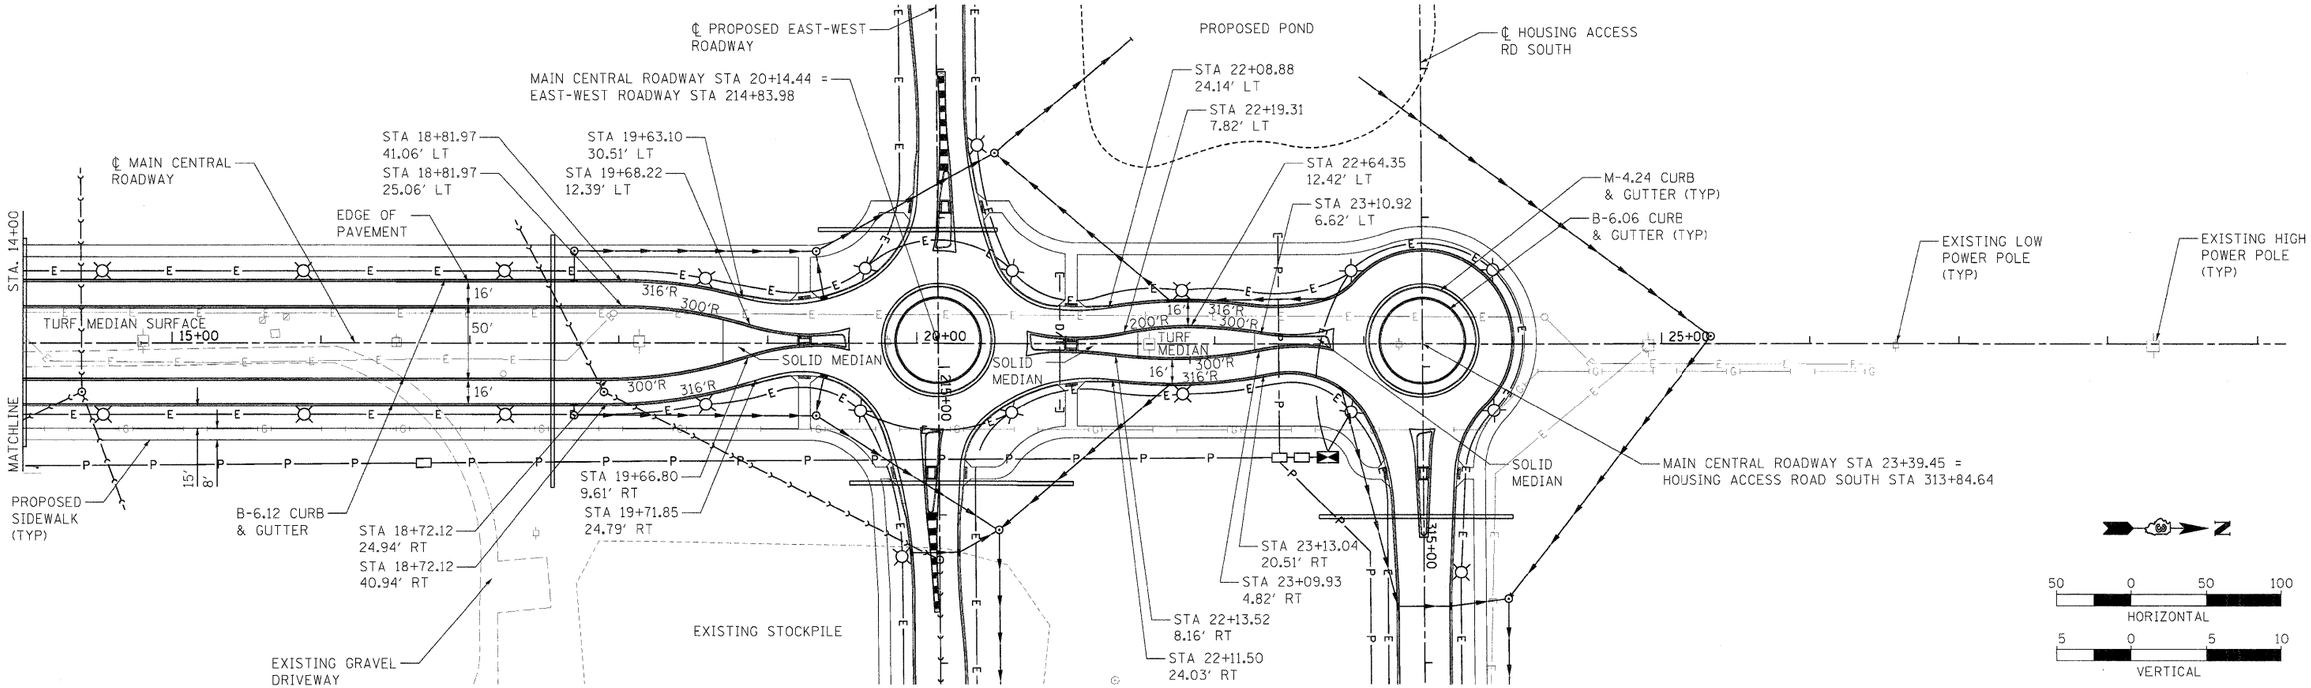

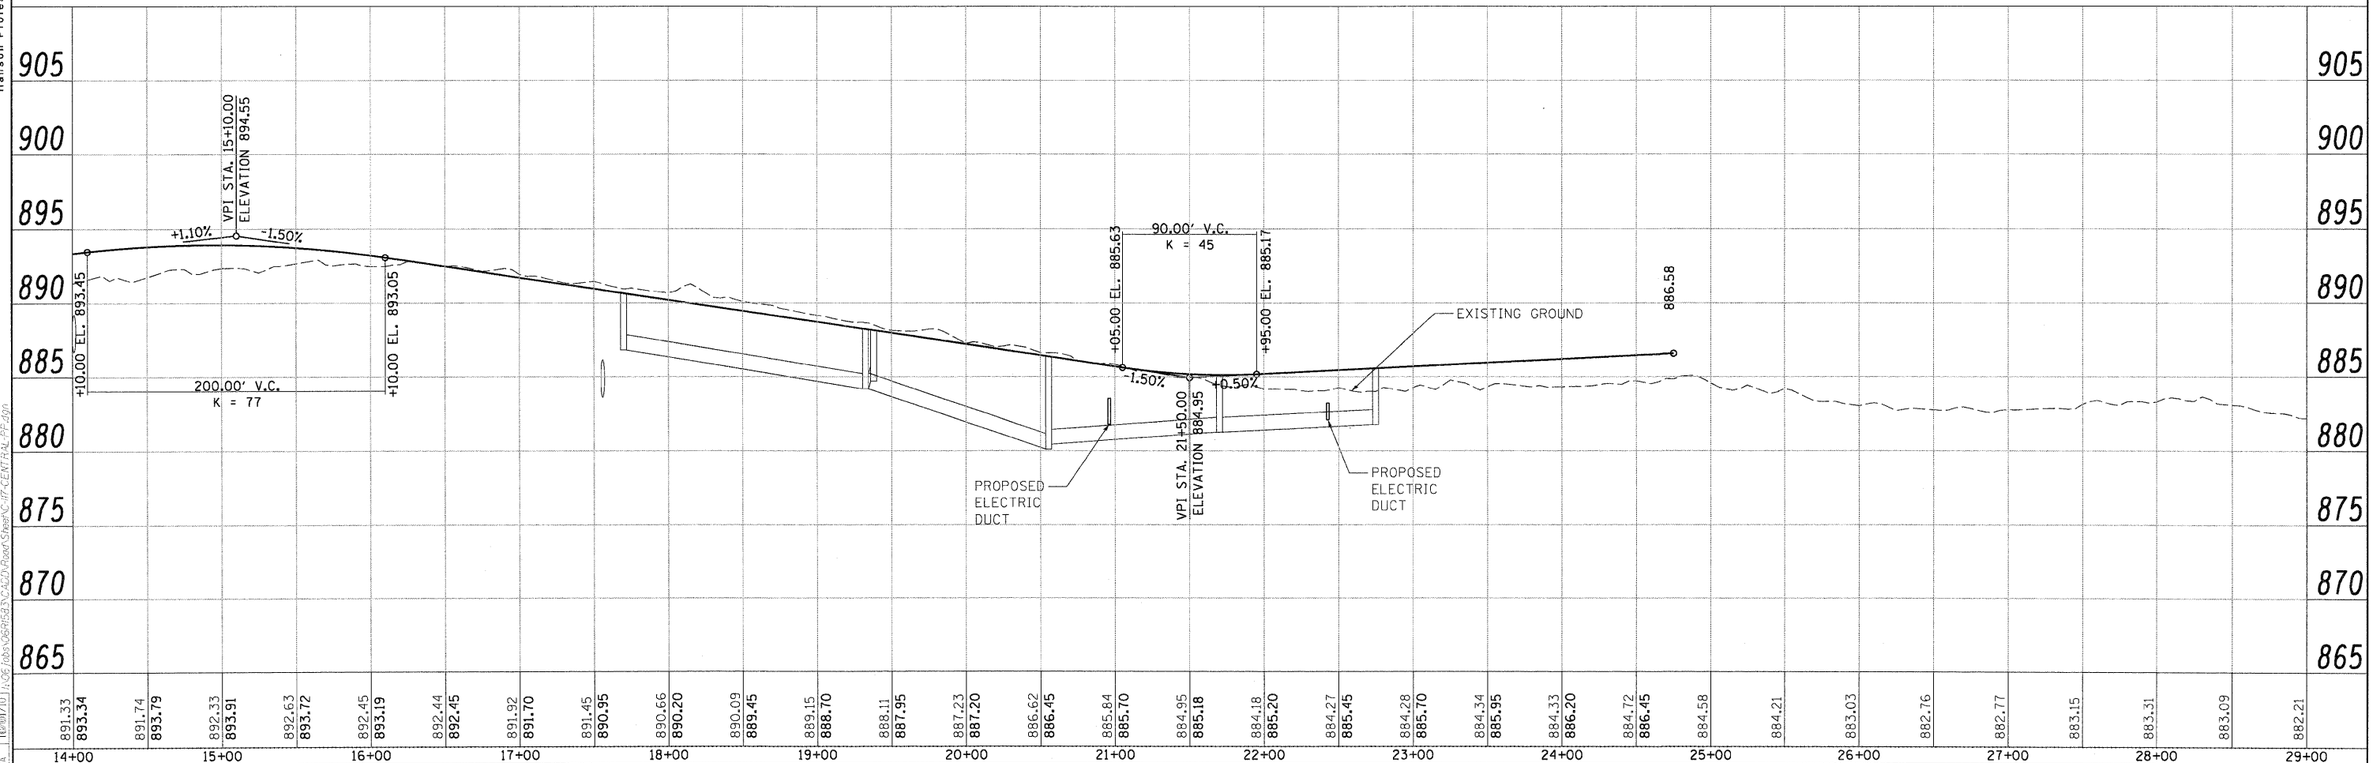

LAYOUT	MWH	04/16/09	H:\ass\0041		
DRAWN	MWH	11/04/10	H:\ROS\2010		
REVISED	DPA	11/09/10	J:\06Jobs\06RPS\3\C\402\Road\S\feat\C-117-CENTRAL-PP.dgn		

FILE NAME = C-117-CENTRAL-PP.dgn	USER NAME = MWH	DESIGNED - DPA	REVISED -
		DRAWN - MWH	REVISED -
	PLOT SCALE = 50.000 ' / in.	CHECKED - DPA	REVISED -
	PLOT DATE = 11\05\2010	DATE - 11/04/10	REVISED -

STATE OF ILLINOIS
DEPARTMENT OF TRANSPORTATION

NORTHERN ILLINOIS UNIVERSITY
FAR WEST CAMPUS EXPANSION
MAIN CENTRAL ROADWAY PLAN AND PROFILE

SCALE: | SHEET NO. OF SHEETS | STA. 14+00 TO STA. 24+00

F.A.P. RTE.	SECTION	COUNTY	TOTAL SHEETS	SHEET NO.
567	06-00002-00-PV	DEKALB	148	25
		CONTRACT NO. 87476		
FED. ROAD DIST. NO.	ILLINOIS	FED. AID PROJECT		