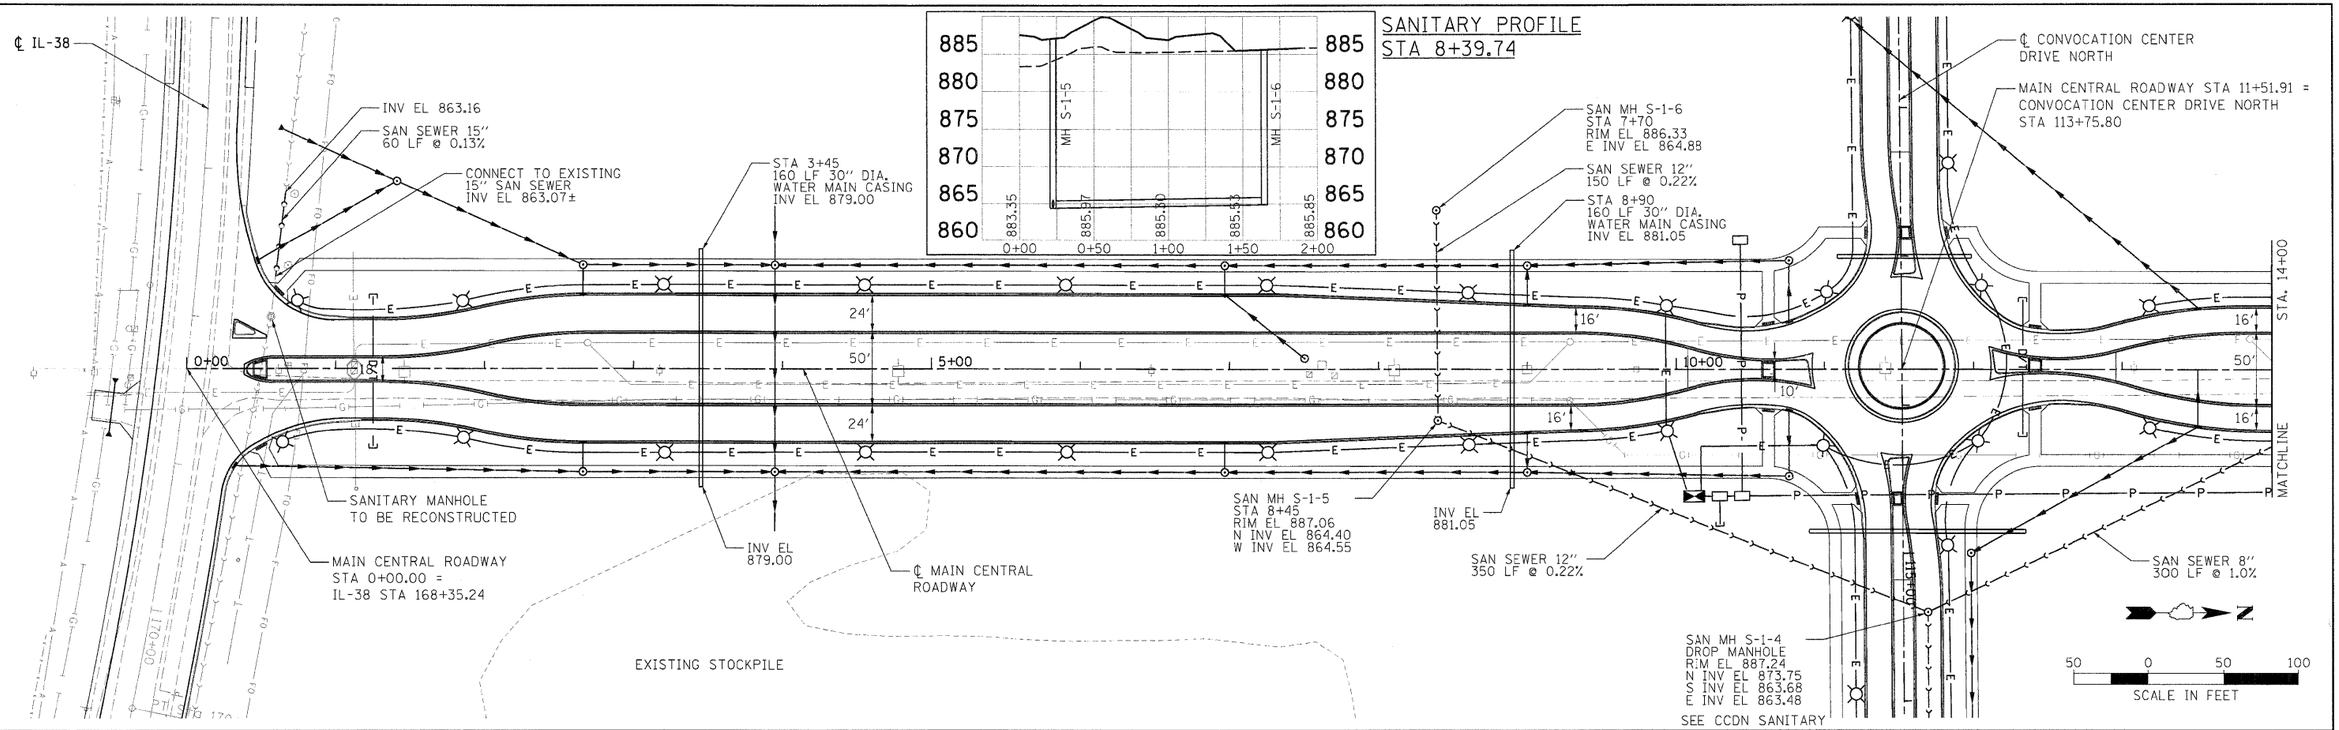

Hanson Professional Services Inc.

LAYOUT	MWH	04/16/08
DRAWN	MWH	11/04/10
REVIEWED	DPA	11/04/10

H:\Projects\05R0211.000\Cad\Road\Sheet\C145-SAN-CENTRAL.dgn 11/05/2010

FILE NAME = C:\45-SAN-CENTRAL.dgn	USER NAME = MWH	DESIGNED - DPA	REVISED -
		DRAWN - MWH	REVISED -
	PLOT SCALE = 50.000 ' / in.	CHECKED - DPA	REVISED -
	PLOT DATE = 11\05\2010	DATE - 11/04/10	REVISED -

STATE OF ILLINOIS
DEPARTMENT OF TRANSPORTATION

NORTHERN ILLINOIS UNIVERSITY
FAR WEST CAMPUS EXPANSION
MAIN CENTRAL ROADWAY SANITARY SEWER

SCALE: | SHEET NO. OF SHEETS | STA. 0+00 | TO STA. 14+00

F.A.P. RTE.	SECTION	COUNTY	TOTAL SHEETS	SHEET NO.
567	06-00002-00-PV	DEKALB	148	33
		CONTRACT NO. 87476		
FED. ROAD DIST. NO.	ILLINOIS FED. AID PROJECT			