SIGN LEGEND

R4-7
24x30"

W2-6
36x36"

R2-1
30x36"

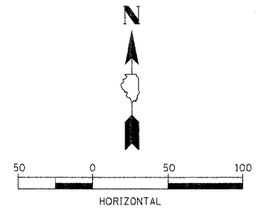

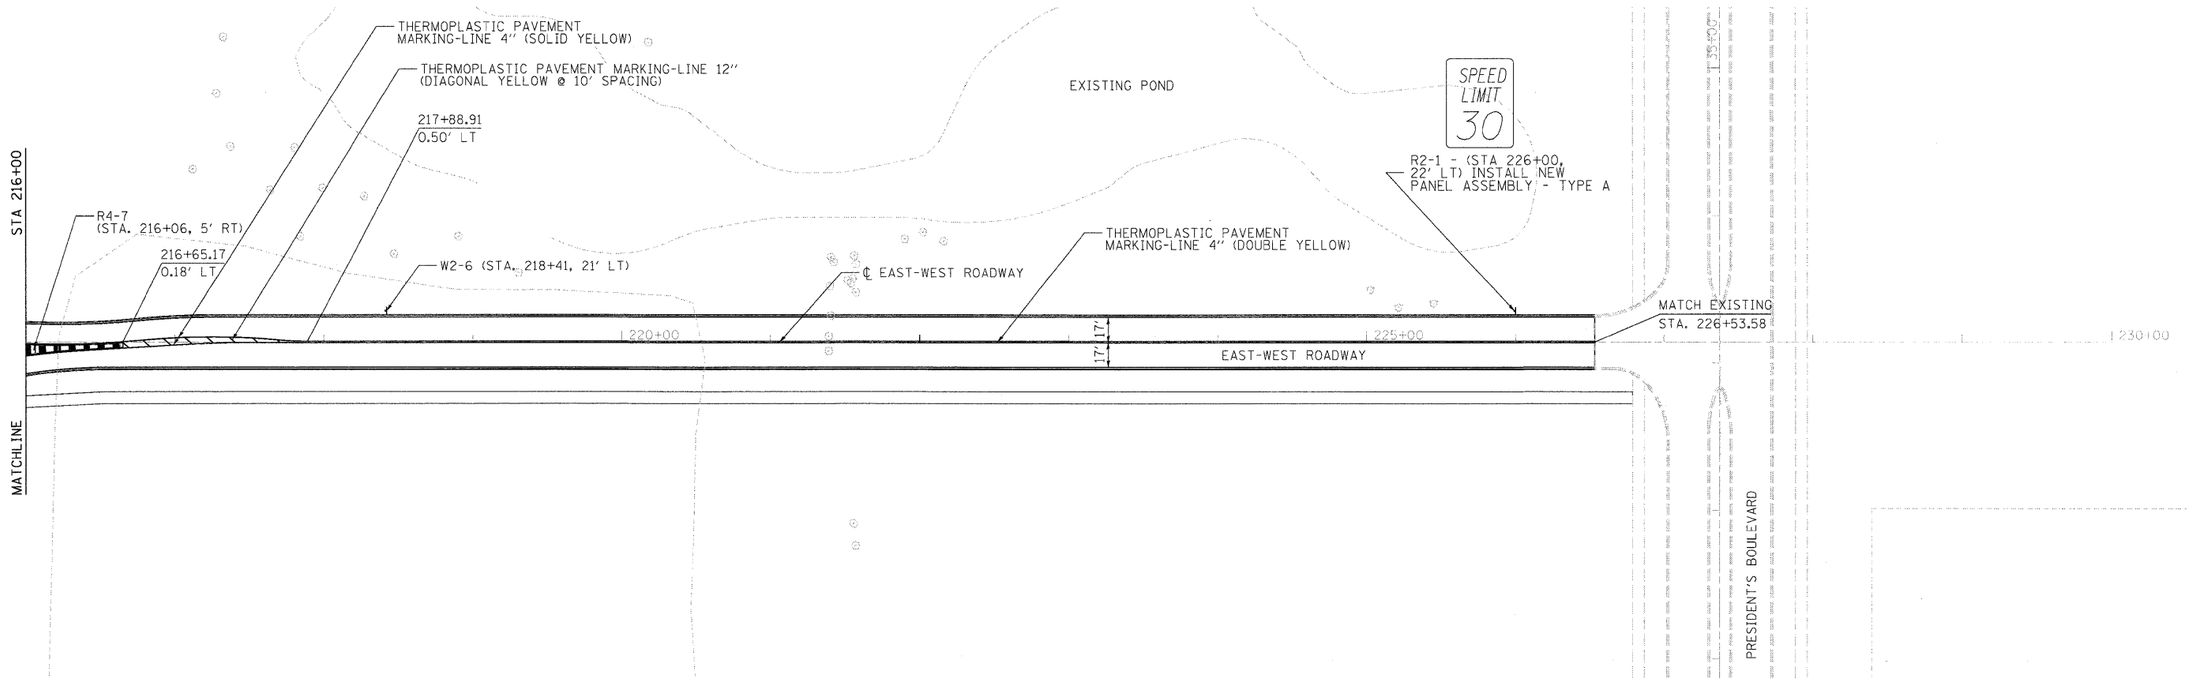

HANSON
Hanson Professional Services Inc.

FILE NAME C:\73-PM-EW.dgn	USER NAME =	DESIGNED - DPA	REVISED -	STATE OF ILLINOIS DEPARTMENT OF TRANSPORTATION	NIU WEST CAMPUS EXPANSION PAVEMENT MARKING AND SIGNAGE PLAN	F.A.P. RTE. 567	SECTION 06-00002-00-PV	COUNTY DEKALB	TOTAL SHEETS 148	SHEET NO. 37
		DRAWN - MWH	REVISED -					CONTRACT NO. 87476		
	PLOT SCALE = 50.000 ' / in.	CHECKED - DPA	REVISED -							
	PLOT DATE = 11\05\2010	DATE - 11/04/10	REVISED -		SCALE: SHEET NO. OF SHEETS STA. 216+00 TO STA. 226+54	FED. ROAD DIST. NO.	ILLINOIS	FED. AID PROJECT		

LAYOUT MGJ 09/20/10 Hussi0041
DRAWN MGJ 09/20/10 11\05\2010
REVIEWED 11\06\jobs\06R1583\CADD\Road\Sheet\C-173-PM-EW.dgn