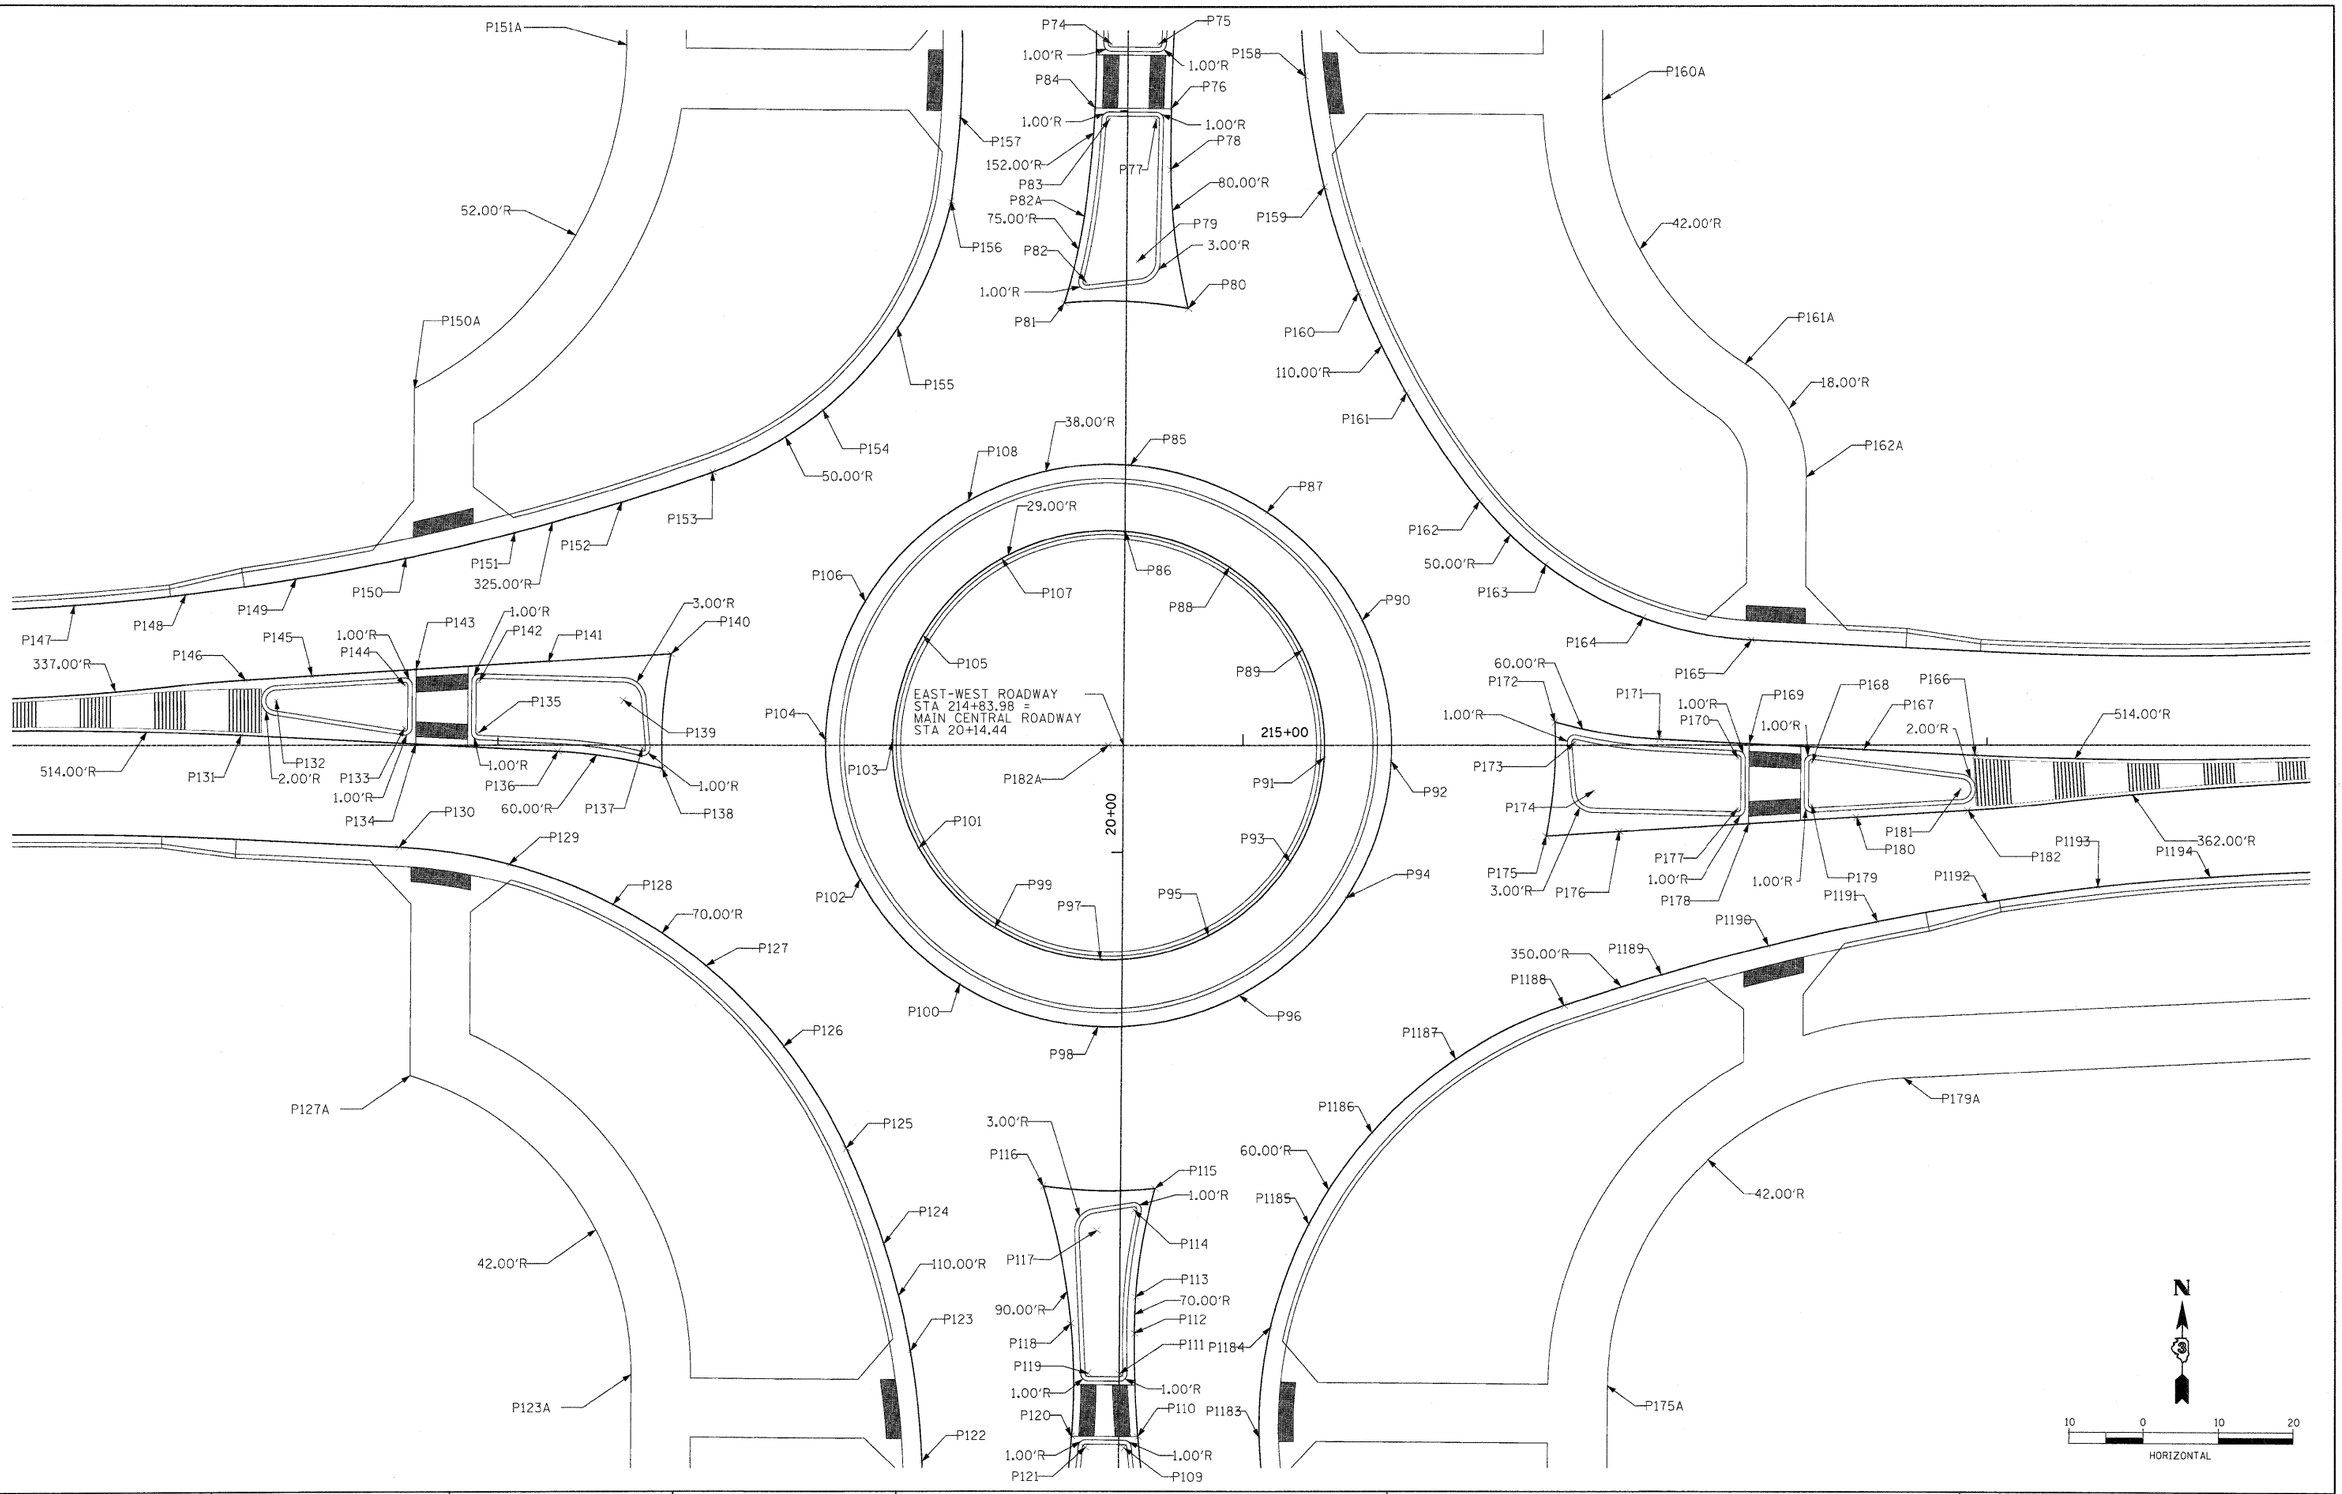

FILE NAME = C-510-DET-INT.dgn	USER NAME = MWH	DESIGNED - DPA	REVISED -	STATE OF ILLINOIS DEPARTMENT OF TRANSPORTATION	NORTHERN ILLINOIS UNIVERSITY FAR WEST CAMPUS EXPANSION EAST-WEST / MAIN CENTRAL INTERSECTION DETAIL
		DRAWN - MWH	REVISED -		
	PLOT SCALE = AS SHOWN	CHECKED - DPA	REVISED -		
	PLOT DATE = 11\05\2010	DATE - 11/04/10	REVISED -		SCALE: AS SHOWN SHEET NO. OF SHEETS STA. TO STA.

F.A.P. RTE.	SECTION	COUNTY	TOTAL SHEETS	SHEET NO.
567	06-00002-00-PV	DEKALB	148	48
		CONTRACT NO. 87476		
FED. ROAD DIST. NO.	ILLINOIS	FED. AID PROJECT		

LAYOUT	MWH	08/31/10	Hussu004ll
DRAWN	MWH	11/04/10	in05\2010
REVIEWED	DPA	11/04/10	I:\06jobs\06RI533\CADD\Road\Sheet\C-510-DET-INT.dgn

© Copyright Hanson Professional Services Inc. 2007