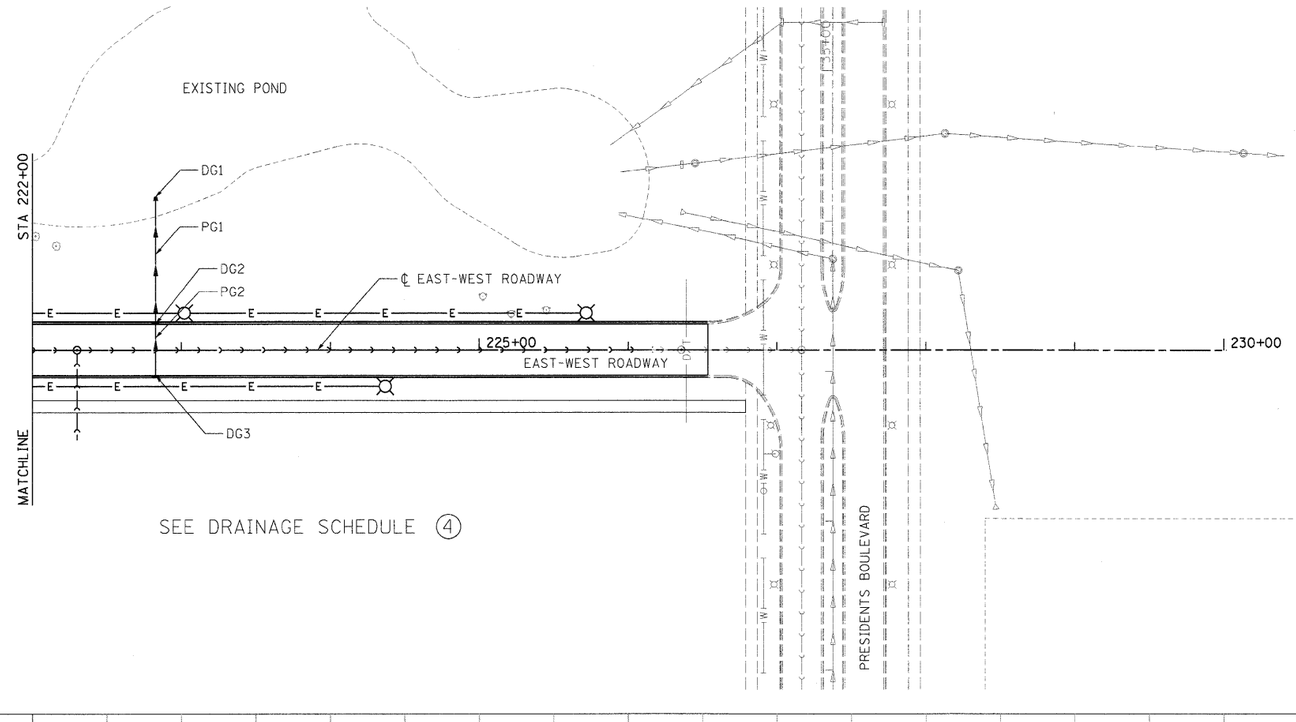

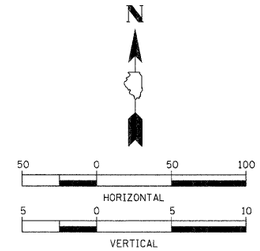

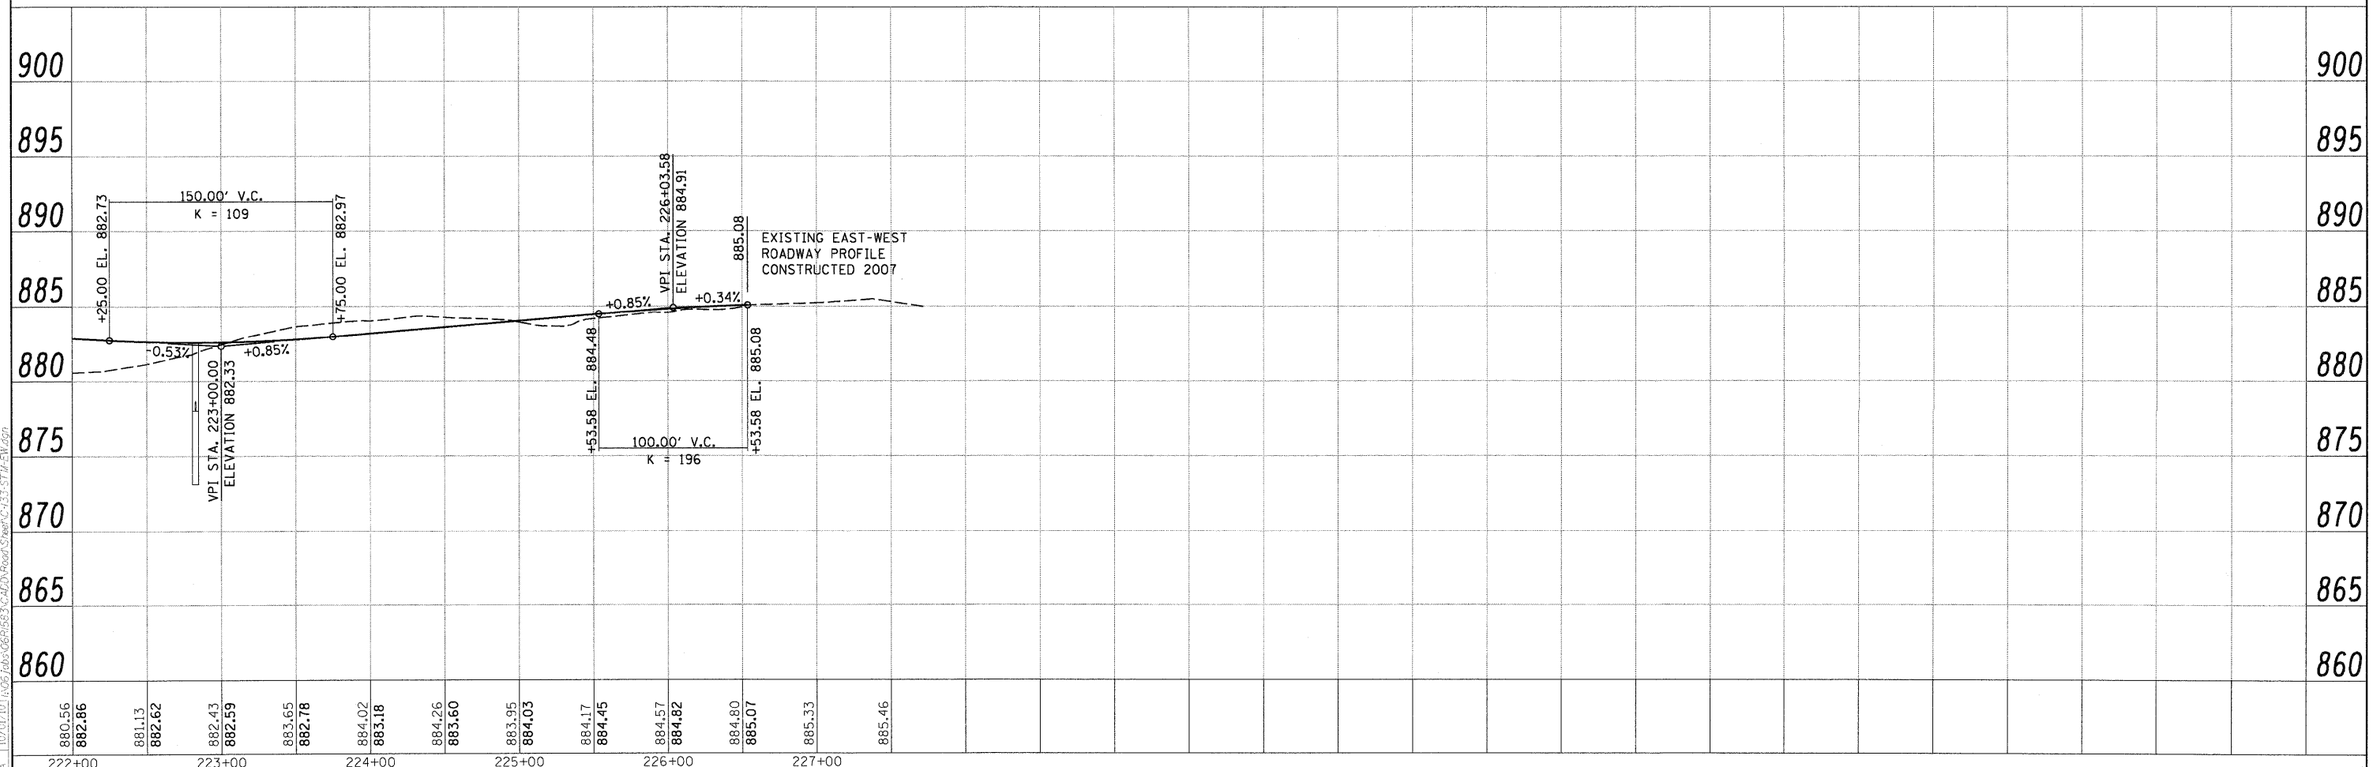

HANSON
Hanson Professional Services Inc.

LAYOUT	MWH	08/15/09 Hussu004:1
DRAWN	MWH	10/07/10 \\05\2010
REVISED	SPA	10/01/10 N:\05\Jobs\06PR5833\CADD\Road Stuff\C-133-STM-EW.dgn

FILE NAME = C-133-STM-EW.dgn	USER NAME = Hussu004:1	DESIGNED - CRC	REVISED -
		DRAWN - MWH	REVISED -
	PLOT SCALE = 50.000 ' / in.	CHECKED - CRC	REVISED -
	PLOT DATE = 11\05\2010	DATE - 11/04/10	REVISED -

STATE OF ILLINOIS
DEPARTMENT OF TRANSPORTATION

NORTHERN ILLINOIS UNIVERSITY
FAR WEST CAMPUS EXPANSION
EAST-WEST ROADWAY DRAINAGE PLAN AND PROFILE

SCALE: 1" = 50' | SHEET NO. OF SHEETS | STA. 222+00 TO STA. 227+00

F.A.P. RTE.	SECTION	COUNTY	TOTAL SHEETS	SHEET NO.
567	06-00002-00-PV	DEKALB	148	58

CONTRACT NO. 87476
ILLINOIS FED. AID PROJECT