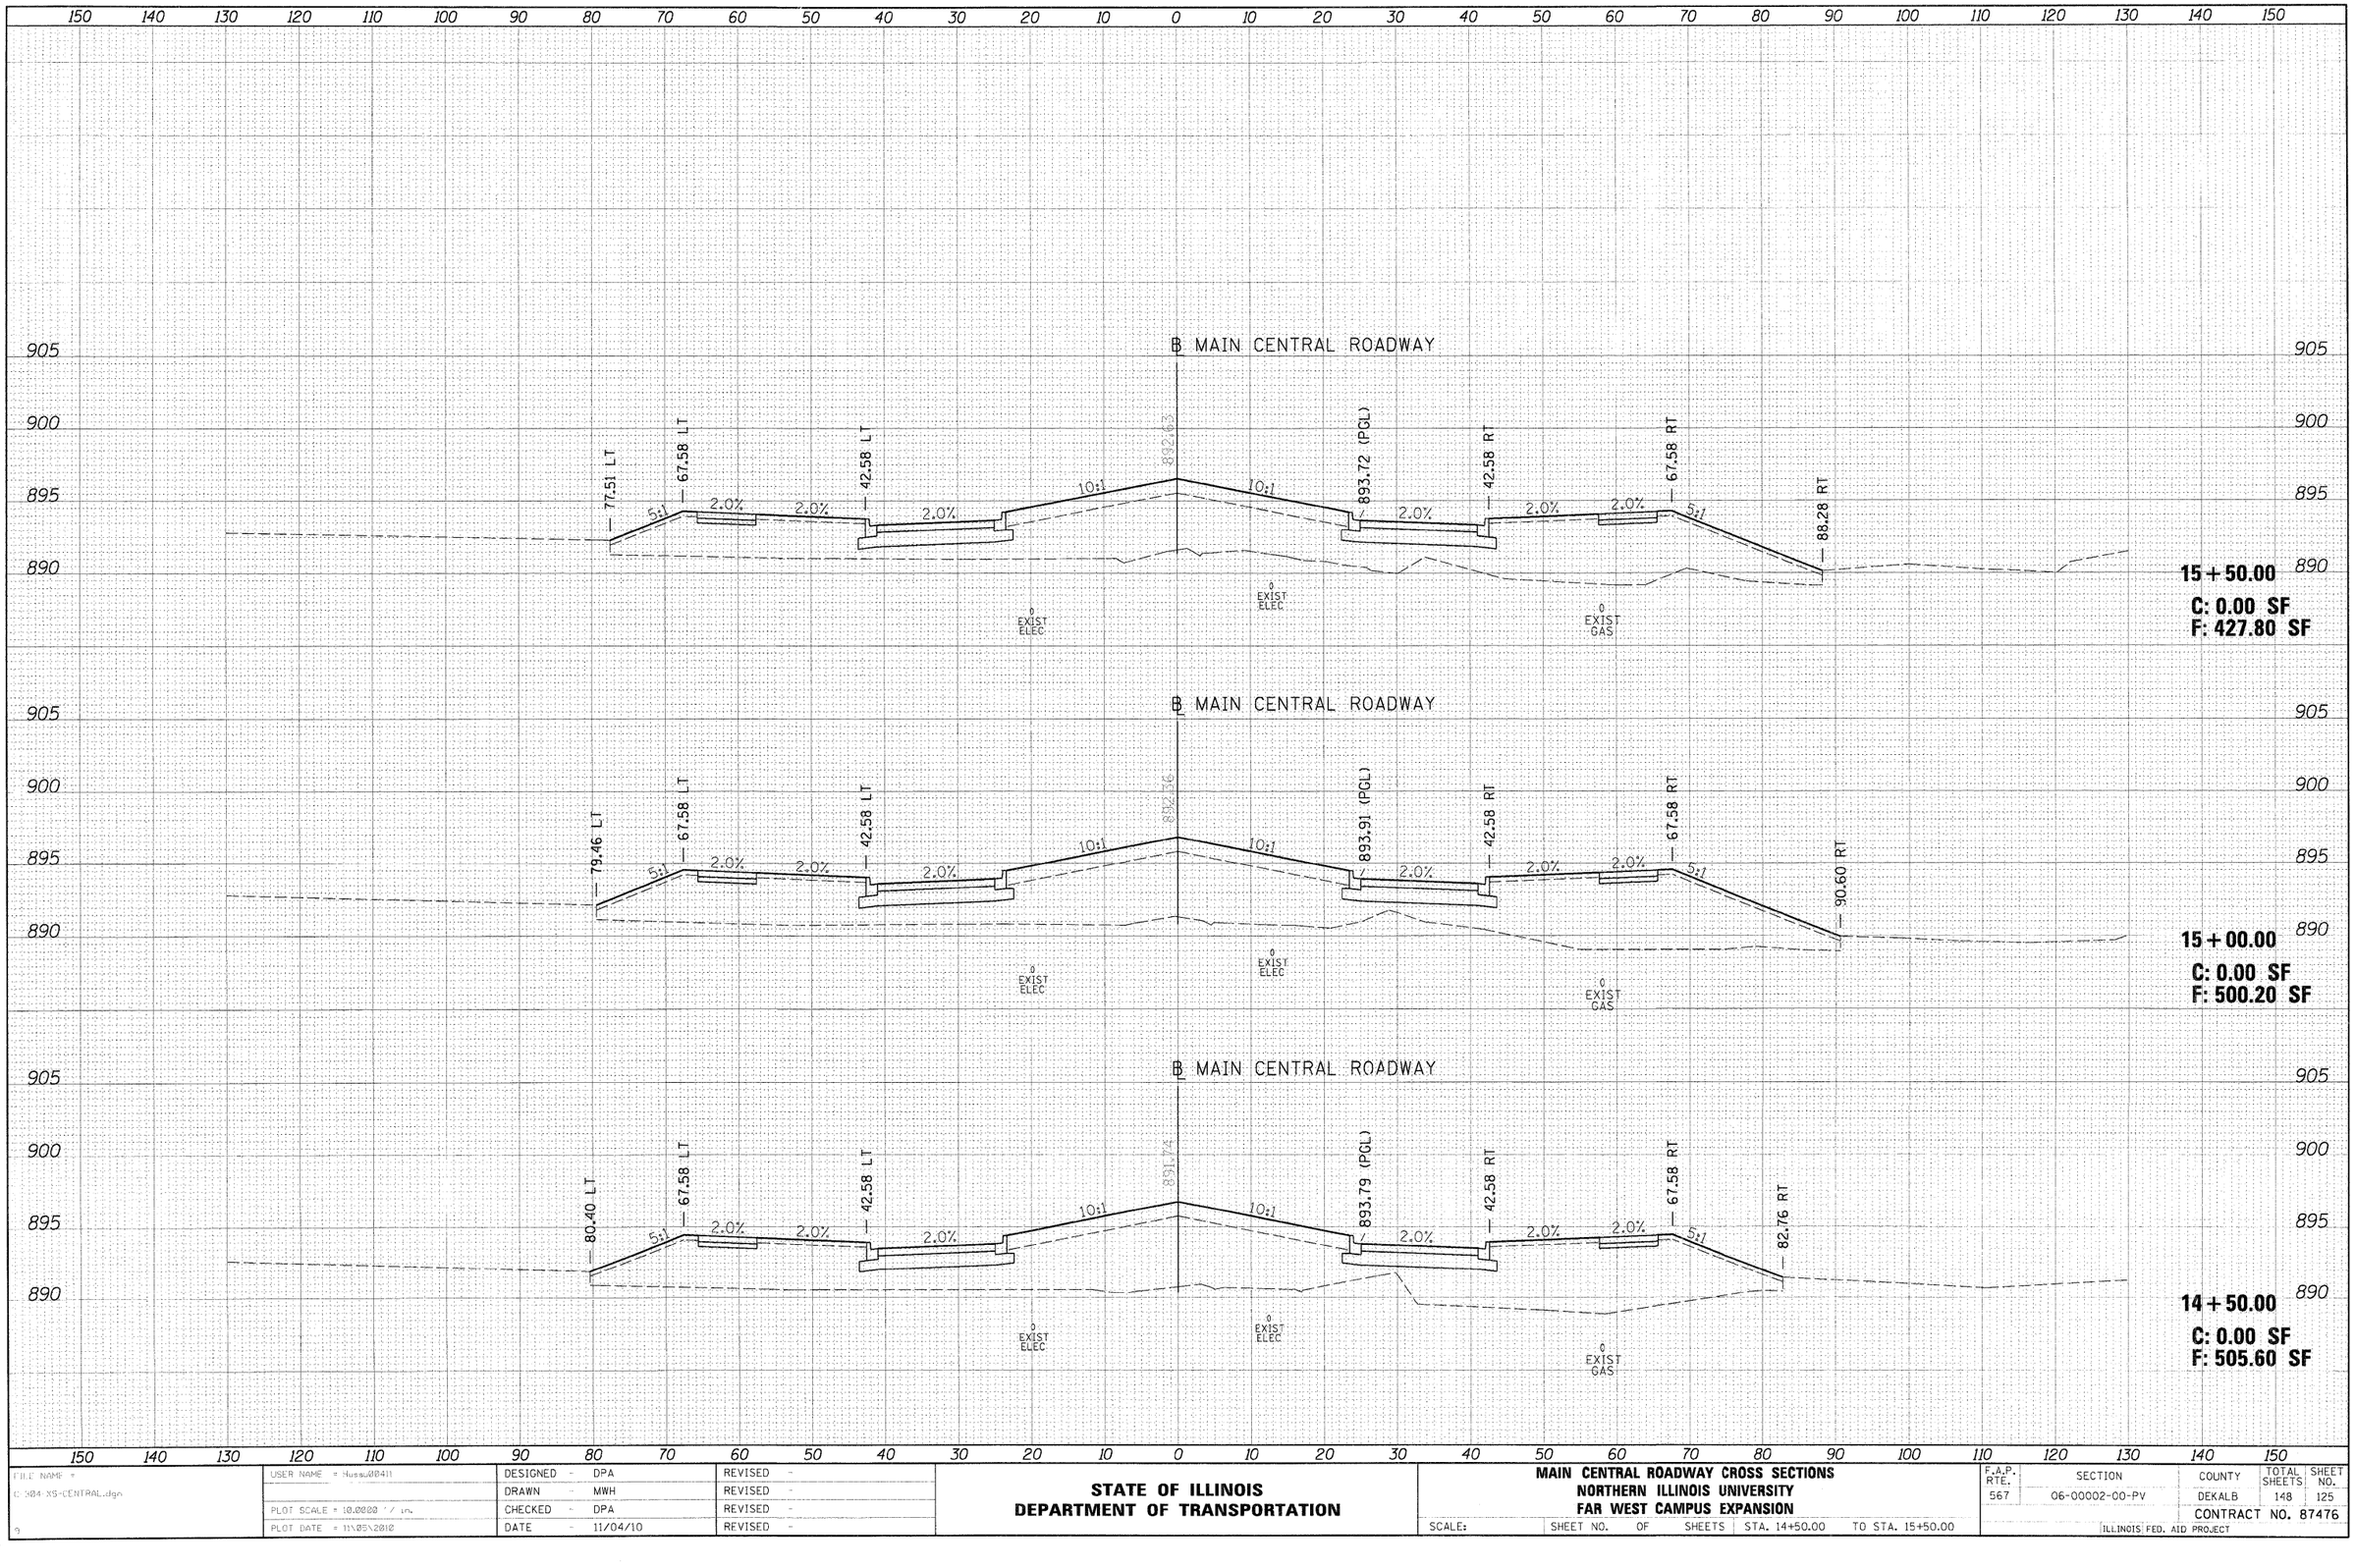

FILE NAME = C:\504-XS-CENTRAL.dgn	USER NAME = Hussu00411	DESIGNED - DPA	REVISED -
		DRAWN - MWH	REVISED -
	PLOT SCALE = 10.0000 ' / in.	CHECKED - DPA	REVISED -
	PLOT DATE = 11\05\2010	DATE - 11/04/10	REVISED -

STATE OF ILLINOIS
DEPARTMENT OF TRANSPORTATION

MAIN CENTRAL ROADWAY CROSS SECTIONS
NORTHERN ILLINOIS UNIVERSITY
FAR WEST CAMPUS EXPANSION

SCALE: | SHEET NO. OF SHEETS | STA. 14+50.00 TO STA. 15+50.00

F.A.P. RTE.	SECTION	COUNTY	TOTAL SHEETS	SHEET NO.
567	06-00002-00-PV	DEKALB	148	125
		CONTRACT NO. 87476		
		ILLINOIS FED. AID PROJECT		

HANSON
Hanson Professional Services Inc.