CITY OF PARIS, EDGAR COUNTY
SECTION 06-00063-01-SW
DOWNTOWN SIDEWALK
IMPROVEMENTS - PHASE 2
SHEET 4 OF 7

CONTRACT NO. 91444

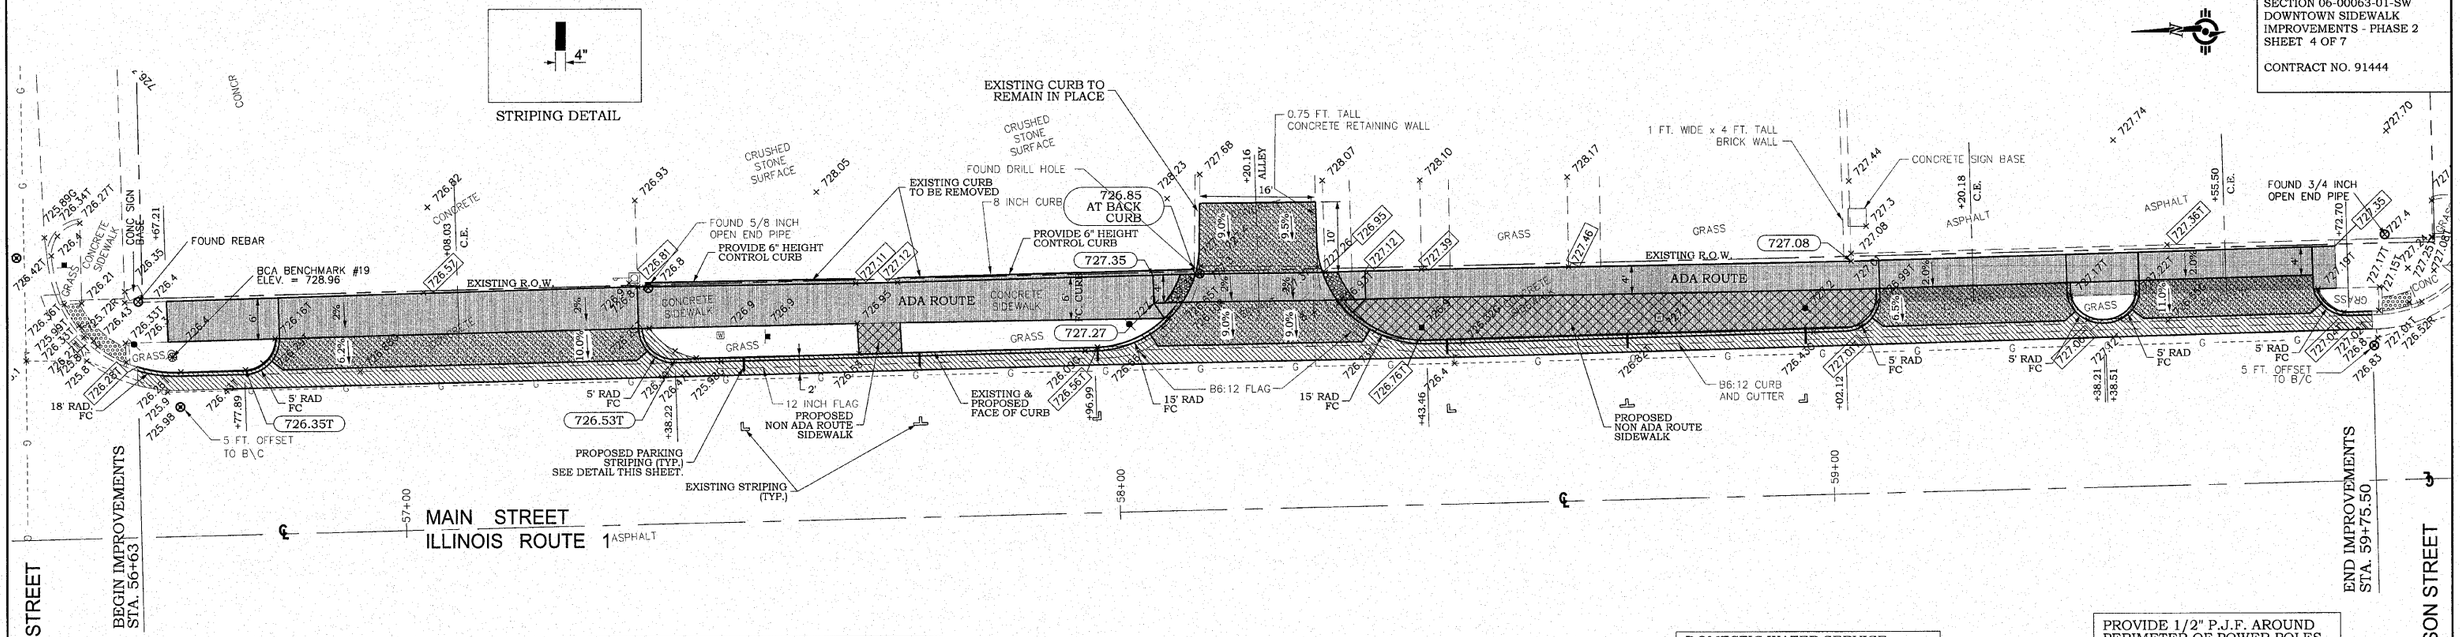

SIDEWALK REMOVAL		
LT STA. 56+67.21 TO STA. 59+70.92	2,088	SQ. FT.
SHEET TOTAL =	2,088	SQ. FT.

PAVEMENT REMOVAL		
LT STA. 56+63 TO STA. 59+75.5	168.8	SQ. YD.
LT STA. 58+12 TO STA. 58+28.4	18.2	SQ. YD.
SHEET TOTAL =	187.0	SQ. YD.

PORTLAND CEMENT CONCRETE DRIVEWAY PAVEMENT, 6 INCH		
LT STA. 57+08.03	25.8	SQ. YD.
LT STA. 58+20.16	37.0	SQ. YD.
LT STA. 59+20.18	16.7	SQ. YD.
LT STA. 59+55.50	15.4	SQ. YD.
TOTAL=	94.9	SQ. YD.

PORTLAND CEMENT CONCRETE SIDEWALK 4 INCH		
LT STA. 56+67.21 TO STA. 56+83	91	SQ. FT.
LT STA. 57+33 TO STA. 58+09	472	SQ. FT.
LT STA. 58+31 TO STA. 59+07	715	SQ. FT.
LT STA. 59+33 TO STA. 59+43	40	SQ. FT.
LT STA. 59+68 TO STA. 59+70.92	19	SQ. FT.
SHEET TOTAL =	1,337	SQ. FT.

COMBINATION CONCRETE CURB AND GUTTER, TYP. B-6.24		
LT STA. 56+63 TO STA. 56+81.5	19.6	FOOT
LT STA. 57+34.3 TO STA. 58+04.8	71.4	FOOT
LT STA. 58+35.6 TO STA. 59+05.9	71.4	FOOT
LT STA. 59+34.4 TO STA. 59+42.3	9.0	FOOT
LT STA. 59+68.8 TO STA. 59+75.9	7.6	FOOT
TOTAL =	179.0	FOOT

DOMESTIC WATER SERVICE BOXES TO BE ADJUSTED		
25.5 LT STA. 58+76	1	EACH
26.4 LT STA. 57+44	1	EACH
SHEET TOTAL =	2	EACH

PROVIDE 1/2" P.J.F. AROUND PERIMETER OF POWER POLES, LIGHT BASES, AND TRAFFIC CONTROLLERS AND AT ALL LOCATIONS WHERE NEW SIDEWALK IS ADJACENT TO NEW CURB AND GUTTER.

THERMOPLASTIC PAVEMENT MARKING - LINE 4"	
LT STA. 57+47.7	3 FOOT
LT STA. 57+72.7	3 FOOT
LT STA. 57+97.6	3 FOOT
LT STA. 58+46.2	3 FOOT
LT STA. 58+71.5	3 FOOT
LT STA. 58+96.6	3 FOOT
SHEET TOTAL =	18 FOOT

PORTLAND CEMENT CONCRETE SIDEWALK 6 INCH		
LT STA. 56+83 TO STA. 57+33	297	SQ. FT.
LT STA. 58+09 TO STA. 58+31	78	SQ. FT.
LT STA. 59+07 TO STA. 59+33	105	SQ. FT.
LT STA. 59+43 TO STA. 59+68	97	SQ. FT.
SHEET TOTAL =	577	SQ. FT.

DETECTABLE WARNINGS		
LT STA. 58+06.9 TO STA. 58+11.3	8.0	SQ. FT.
LT STA. 58+29.1 TO STA. 58+33.5	8.0	SQ. FT.
SHEET TOTAL =	16.0	SQ. FT.

POROUS GRANULAR BACKFILL		
LT STA. 56+63 TO STA. 59+75.5	6.0	CU. YD.
SHEET TOTAL =	6.0	CU. YD.

LEGEND

XXX.XX	EXISTING SPOT ELEV.
XXX.XXT	EXISTING TOP OF CURB ELEV.
XXX.XXG	EXISTING GUTTER ELEV.
[XXX.XX]	EXISTING SPOT ELEV. TO MATCH
(XXX.XX)	PROPOSED SPOT ELEV.
(XXX.XXT)	PROPOSED TOP OF CURB ELEV.

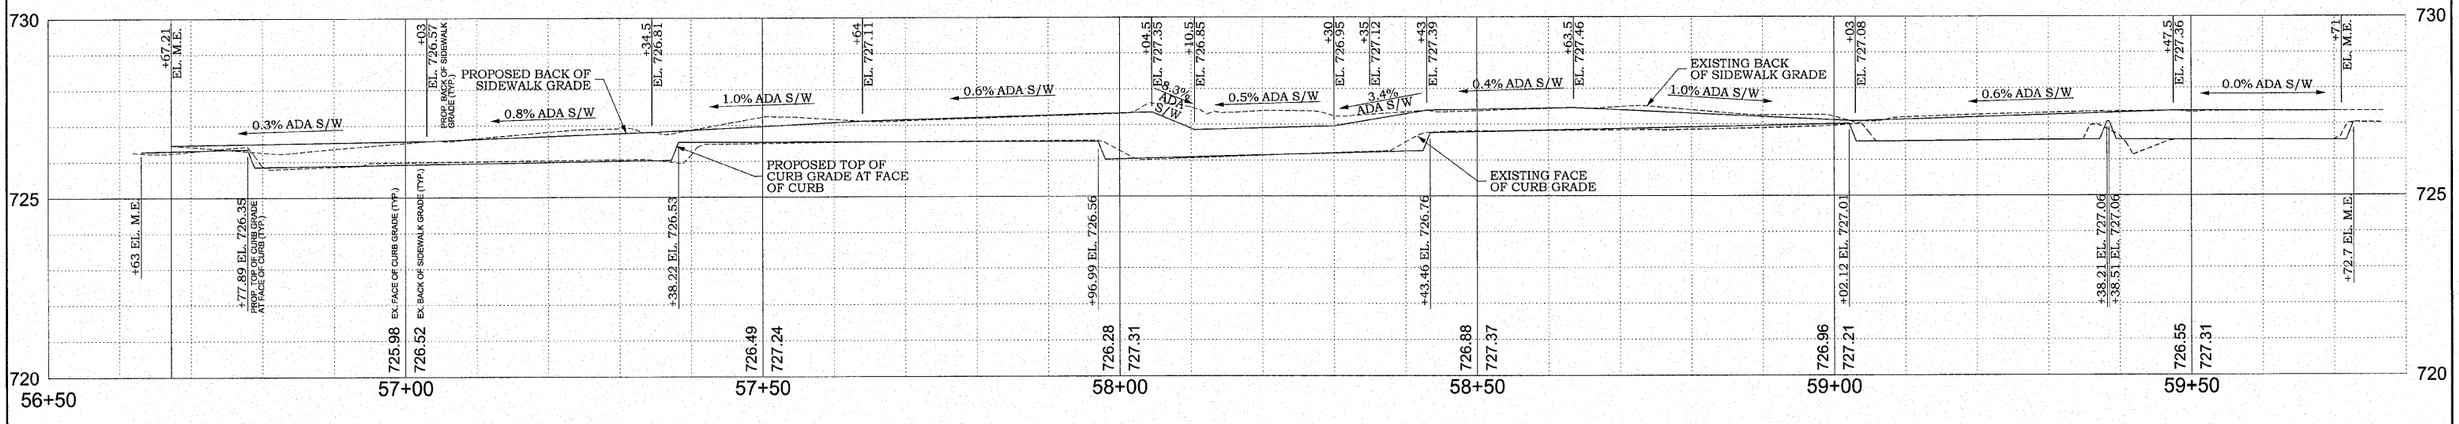

File Name: c:/bentley/projects/p-xxx/RCp810xx.dgn

FRANCIS ASSOCIATES
CONSULTING ENGINEERS
LAND SURVEYORS
330 NORTH CENTRAL AVENUE
PARIS, ILLINOIS 61944
PH. (217) 465-5306
PROFESSIONAL DESIGN FIRM #184-001406

SCALES	DRAWN TLT
PLAN : HOR. 1"=10' VERT. 1"=5'	DATE 8/20/10
REVISED DATE	CHECKED DATE
REVISED DATE	APPROVED DATE
REVISED DATE	REVISED DATE

FRANCIS ASSOC. FILE NO. P-414

PLAN AND PROFILE - MAIN STREET

DOWNTOWN SIDEWALK IMPROVEMENTS - PHASE 2
CITY OF PARIS, ILLINOIS, EDGAR COUNTY

SHEET NO. 4 OF 7 SHEETS