CITY OF PARIS, EDGAR COUNTY
SECTION 06-00063-01-SW
DOWNTOWN SIDEWALK
IMPROVEMENTS - PHASE 2
SHEET 5 OF 7

CONTRACT NO. 91444

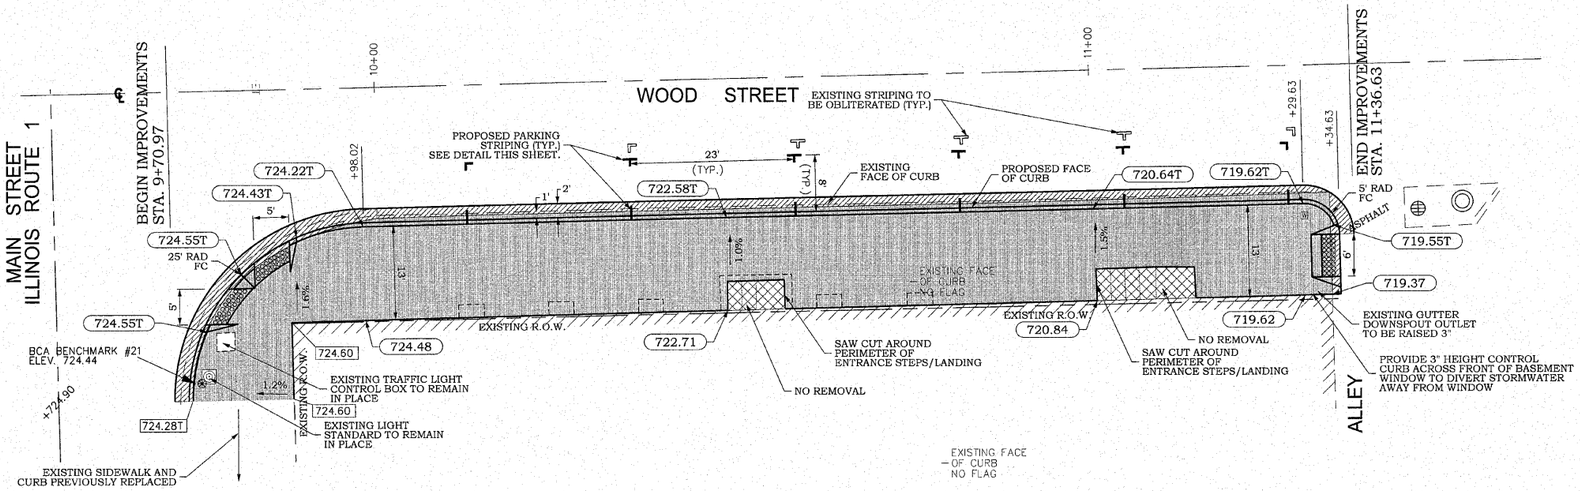

SCALE: 1" = 10'

SIDEWALK REMOVAL		
RT STA. 9+70.97 TO STA. 11+34.63	2,192	SQ. FT.
SHEET TOTAL =	2,192	SQ. FT.

PORTLAND CEMENT CONCRETE SIDEWALK 4 INCH		
RT STA. 9+70.97 TO STA. 11+34.63	2,002	SQ. FT.
SHEET TOTAL =	2,002	SQ. FT.

COMBINATION CONCRETE CURB AND GUTTER, TYP. B-6.24 (SPECIAL)		
RT STA. 9+70.97 TO STA. 11+34.63	178.3	FOOT
SHEET TOTAL =	178.3	FOOT

DOMESTIC WATER SERVICE BOXES TO BE ADJUSTED		
21.0 RT STA. 11+29.63	1	EACH
SHEET TOTAL =	1	EACH

PROVIDE 1/2" P.J.F. AROUND PERIMETER OF POWER POLES, LIGHT BASES, AND TRAFFIC CONTROLLERS AND AT ALL LOCATIONS WHERE NEW SIDEWALK IS ADJACENT TO NEW CURB AND GUTTER.

PAVEMENT REMOVAL		
RT STA. 9+70.97 TO STA. 11+34.63	33.4	SQ. YD.
SHEET TOTAL =	33.4	SQ. YD.

DETECTABLE WARNINGS		
RT STA. 9+76.3 TO STA. 9+82.4	10	SQ. FT.
RT STA. 9+82.4 TO STA. 9+87.6	10	SQ. FT.
RT STA. 11+32.0 TO STA. 11+34.0	12	SQ. FT.
SHEET TOTAL =	32	SQ. FT.

THERMOPLASTIC PAVEMENT MARKING - LINE 4"	
RT STA. 10+12.6	5 FOOT
RT STA. 10+35.6	6 FOOT
RT STA. 10+58.6	6 FOOT
RT STA. 10+81.6	6 FOOT
RT STA. 11+04.6	6 FOOT
RT STA. 11+27.6	5 FOOT
SHEET TOTAL =	34 FOOT

POROUS GRANULAR BACKFILL		
RT STA. 9+70.97 TO STA. 11+34.63	12.0	CU. YD.
SHEET TOTAL =	12.0	CU. YD.

LEGEND

XXX.XX	EXISTING SPOT ELEV.
XXX.XXT	EXISTING TOP OF CURB ELEV.
XXX.XXG	EXISTING GUTTER ELEV.
XXX.XX	EXISTING SPOT ELEV. TO MATCH
XXX.XX	PROPOSED SPOT ELEV.
XXX.XXT	PROPOSED TOP OF CURB ELEV.

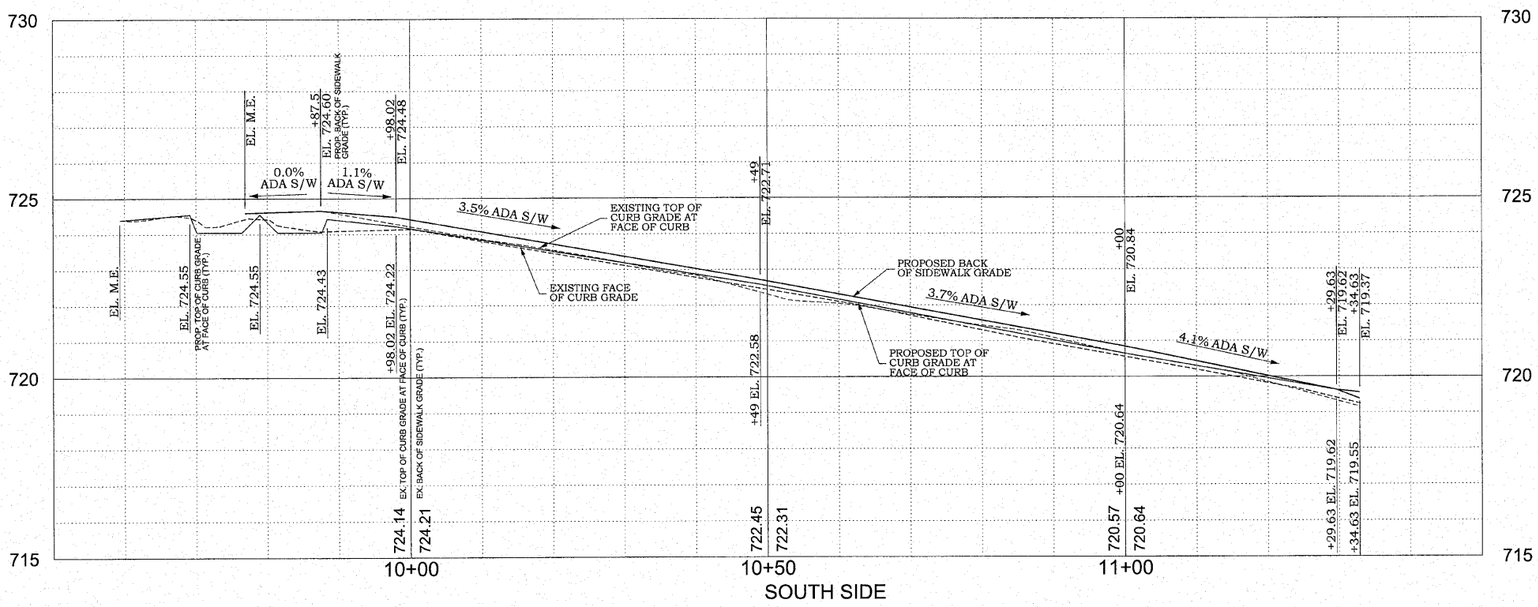

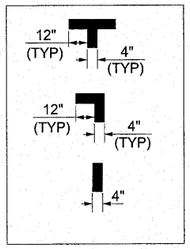

STRIPING DETAILS

File Name: c:/bentley/projects/p-xxx/RCp010xx.dgn

FRANCIS ASSOCIATES
CONSULTING ENGINEERS
LAND SURVEYORS
330 NORTH CENTRAL AVENUE
PARIS, ILLINOIS 61944
PH. (217) 465-5306
PROFESSIONAL DESIGN FIRM #184-001406

SCALES	DRAWN TLT
PLAN : HOR. 1"=10' VERT. 1"=5'	DATE 8/20/10
REVISED	CHECKED
DATE	DATE
REVISED	APPROVED
DATE	DATE
REVISED	REVISED
DATE	DATE

FRANCIS ASSOC. FILE NO. P-414

PLAN AND PROFILE - WOOD STREET (SOUTH SIDE)

DOWNTOWN SIDEWALK IMPROVEMENTS - PHASE 2
CITY OF PARIS, ILLINOIS, EDGAR COUNTY

SHEET NO. 5 OF 7 SHEETS