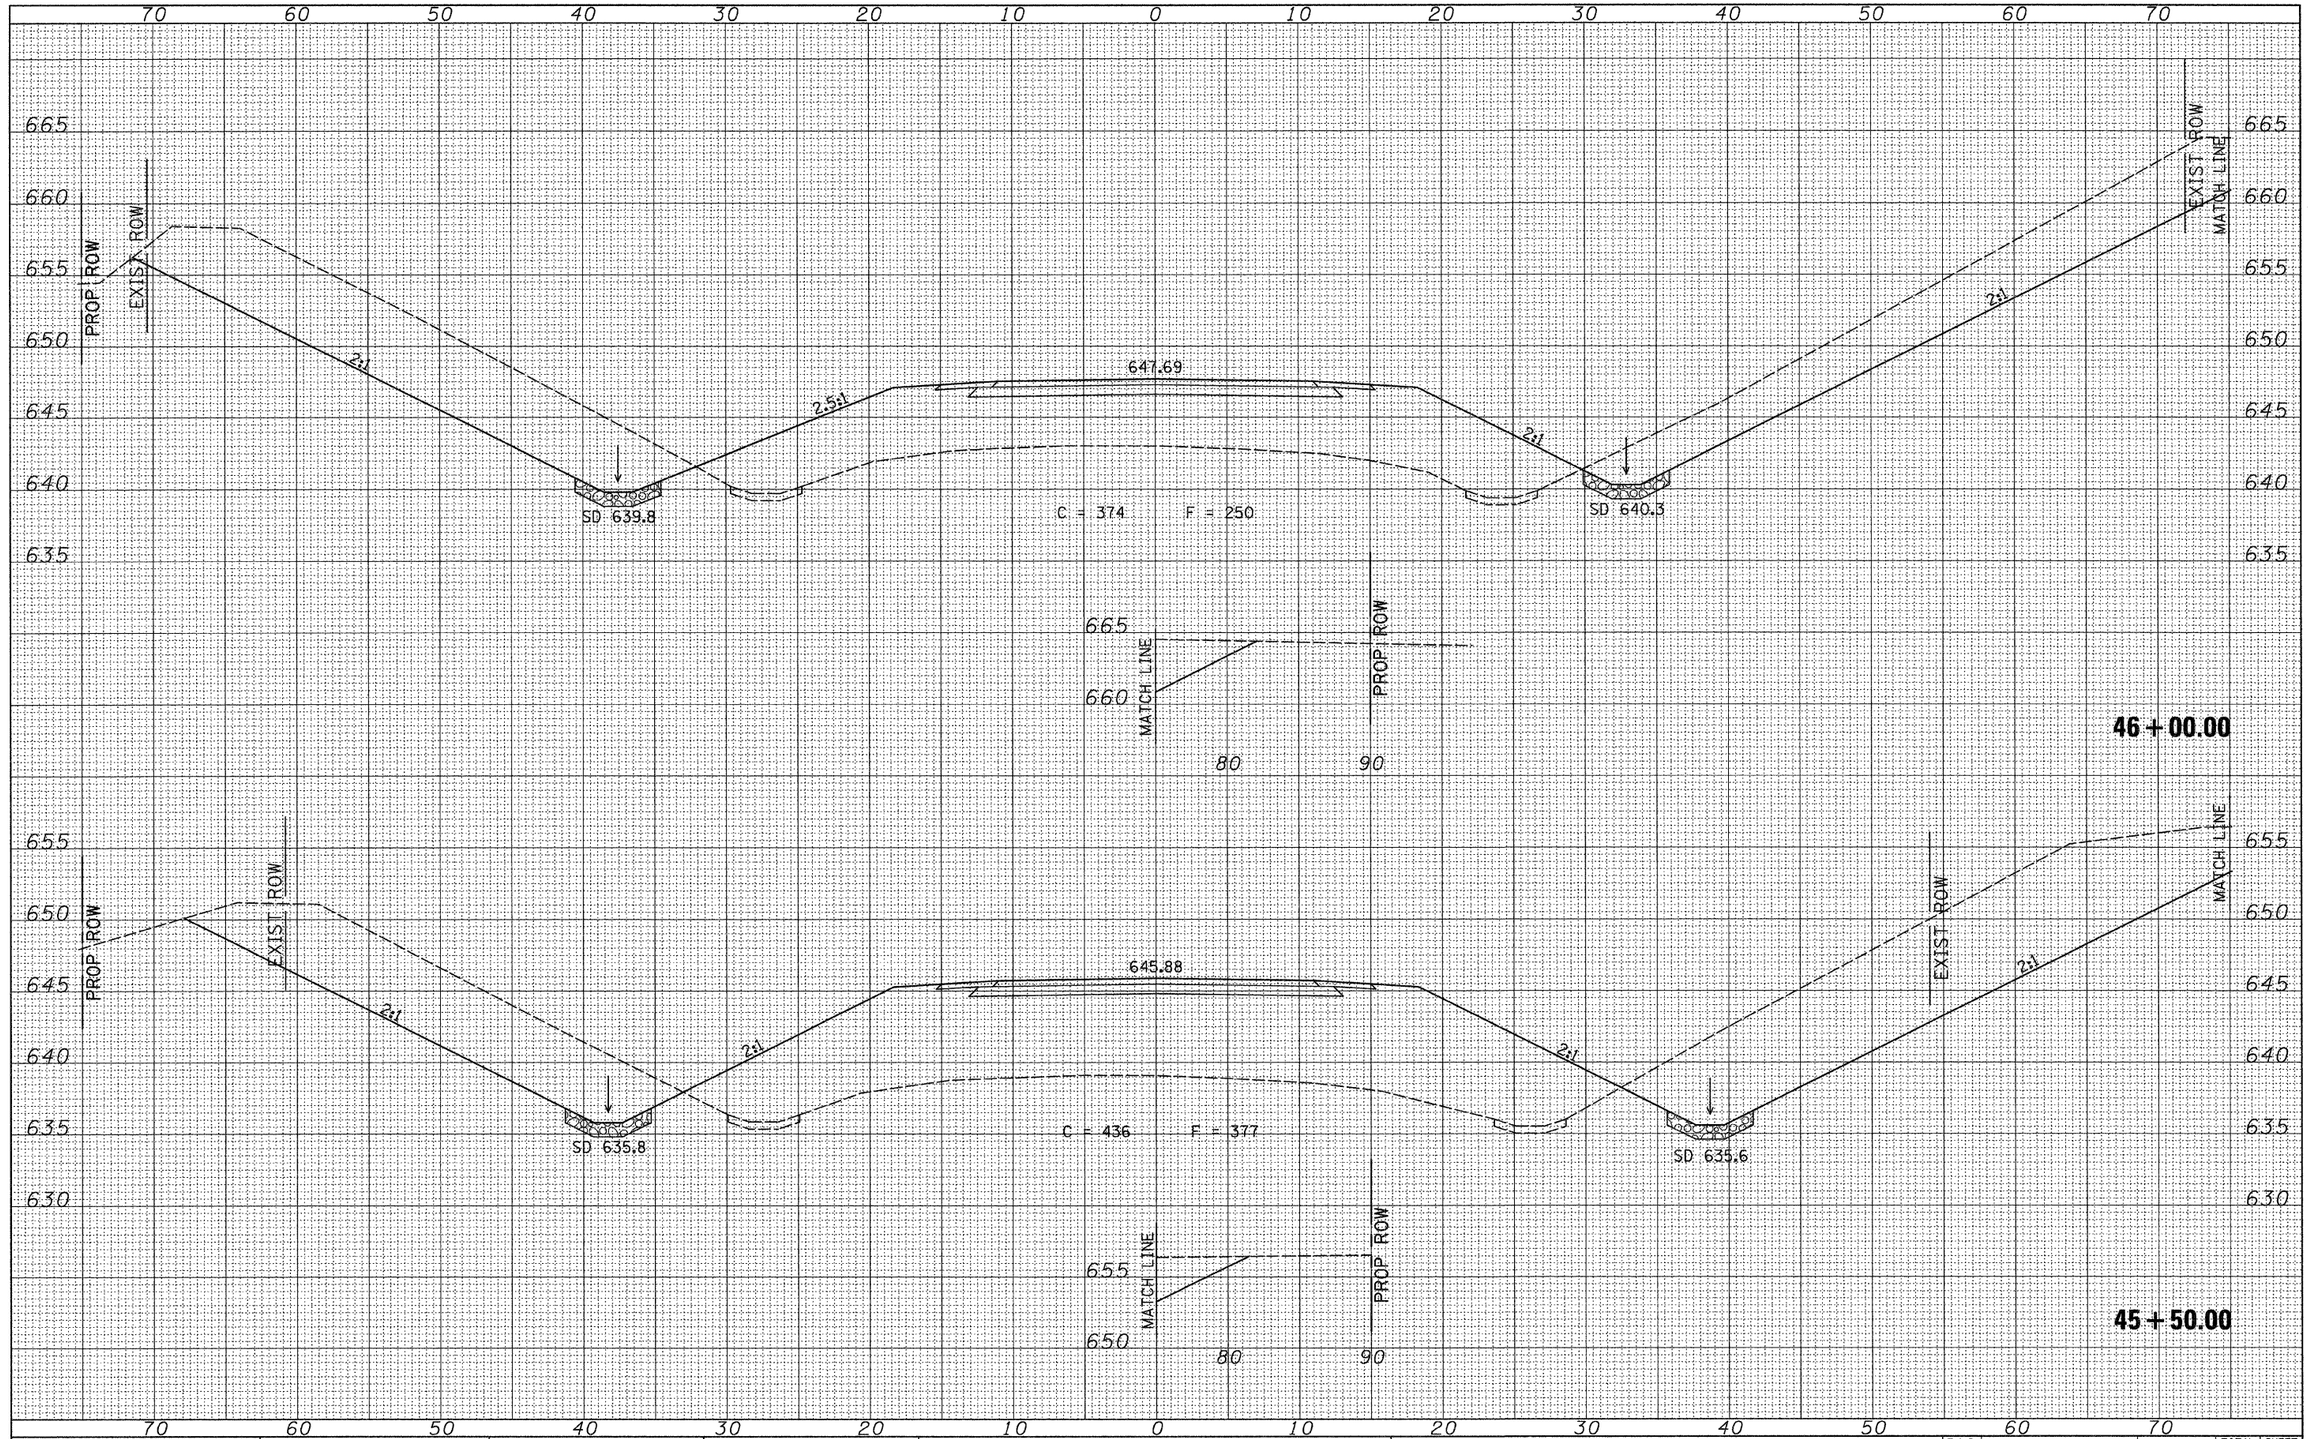

ORIGINAL SURVEY	BY	DATE
SURVEYED		
PLOTTED		
TEMPLATE		
AREAS		
AREAS CHECKED		
NOTE BOOK NO.		

FINAL SURVEY	BY	DATE
SURVEYED		
PLOTTED		
TEMPLATE		
AREAS		
AREAS CHECKED		
NOTE BOOK NO.		

FILE NAME = V:\Bridge\2576-1 Macoupin\2576XSSHTS.dgn	USER NAME = cthomas	DESIGNED -	REVISED -
		DRAWN -	REVISED -
	PLOT SCALE = 5.0000 ' / IN.	CHECKED -	REVISED -
	PLOT DATE = 2/19/2010	DATE -	REVISED -

MACOUPIN COUNTY
COUNTY HIGHWAY 12
OVER HICKS CREEK AND JOES CREEK

CROSS SECTIONS

SCALE: 1"=5' | SHEET NO. 23 OF 26 SHEETS | STA. 45+50.000 TO STA. 46+00.000

F.A.S. RTE.	SECTION	COUNTY	TOTAL SHEETS	SHEET NO.
732	07-00090-00-BR	MACOUPIN	77	74
		CONTRACT NO. 93538		
FED. ROAD DIST. NO. 7	ILLINOIS	FED. AID PROJECT BRS-0732(148)		