ROUTE NO.	SECTION	CITY	TOTAL SHEETS	SHEET NO.
	00-00001-00-RP	OREANA	46	18
FED. ROAD DIST. NO.		ILLINOIS	PROJECT	HPP-0913 (001)

CONTRACT NUMBER 95537

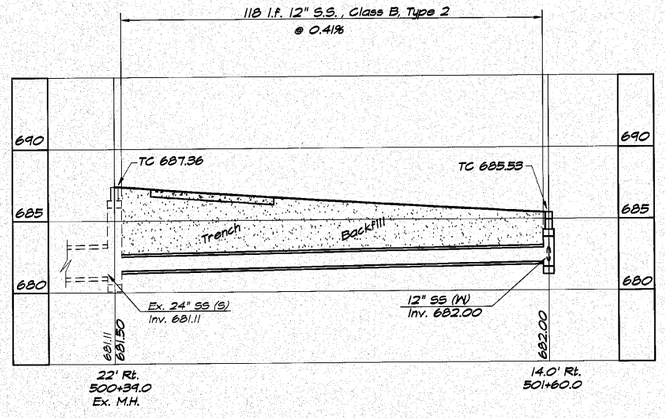

WEST STREET

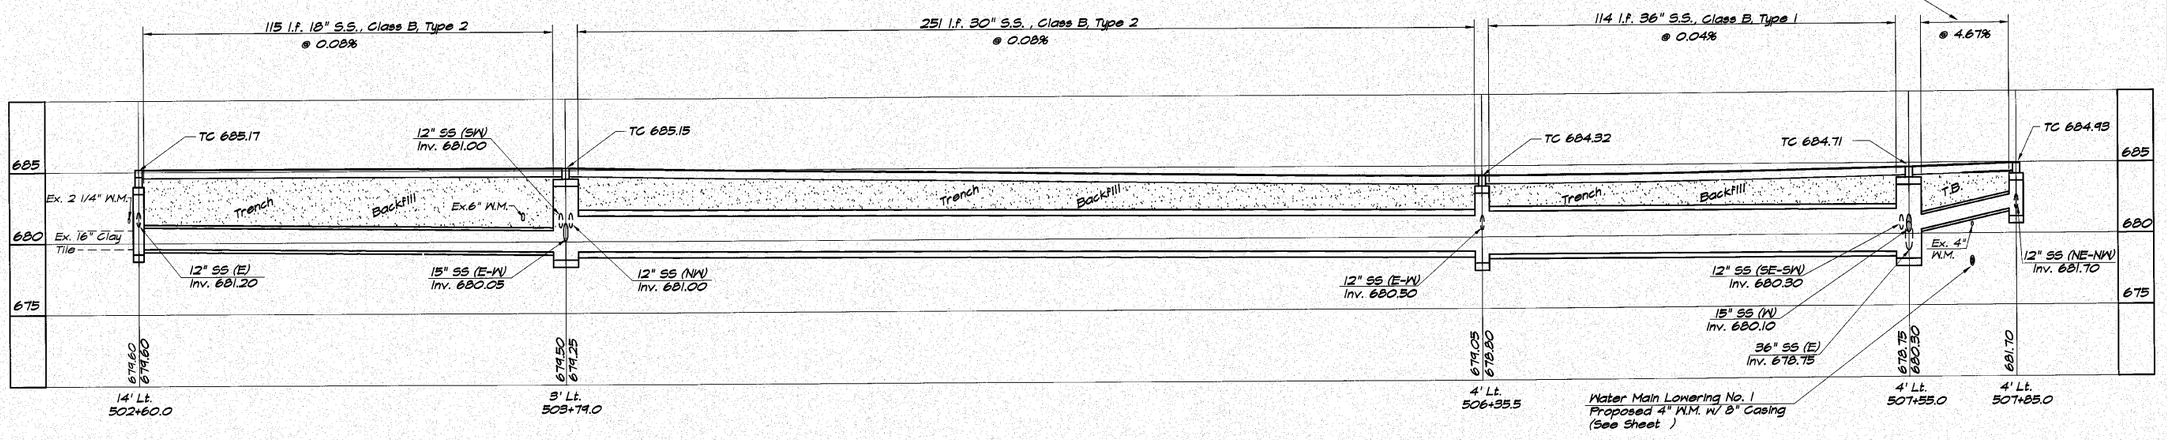

WEST STREET

REVISIONS			
NO.	BY	DATE	

SCALE: Hor. 1" = 20' Ver. 1" = 5'
DATE: May 2006
JOB NO.: 06-240A
DESIGNED: MMP
DRAWN: Lee Jenkins
FIELD BOOK: XXX

HANBRIDGE & ASSOCIATES, INC.
Consulting Engineers
1670 SOUTH TAYLORVILLE ROAD
DECATUR ILLINOIS
Illinois License 184-001255

VILLAGE OF OREANA, ILLINOIS
SAFE TEA-LU PROJECT

STORM SEWER PROFILE
STATION 00+00.00 TO 00+00.00

PLAN & PROFILE HORIZONTAL 0 20 40
PROFILE VERTICAL 0 5 10

SHEET NO. 18 OF 46