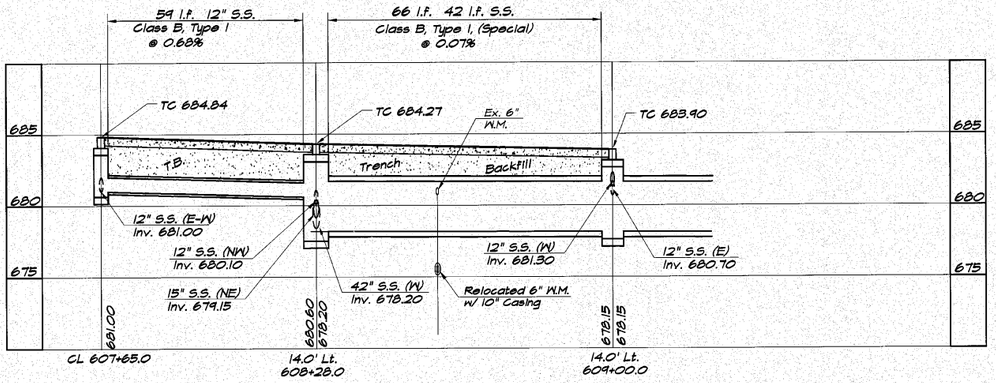

CLAY STREETS

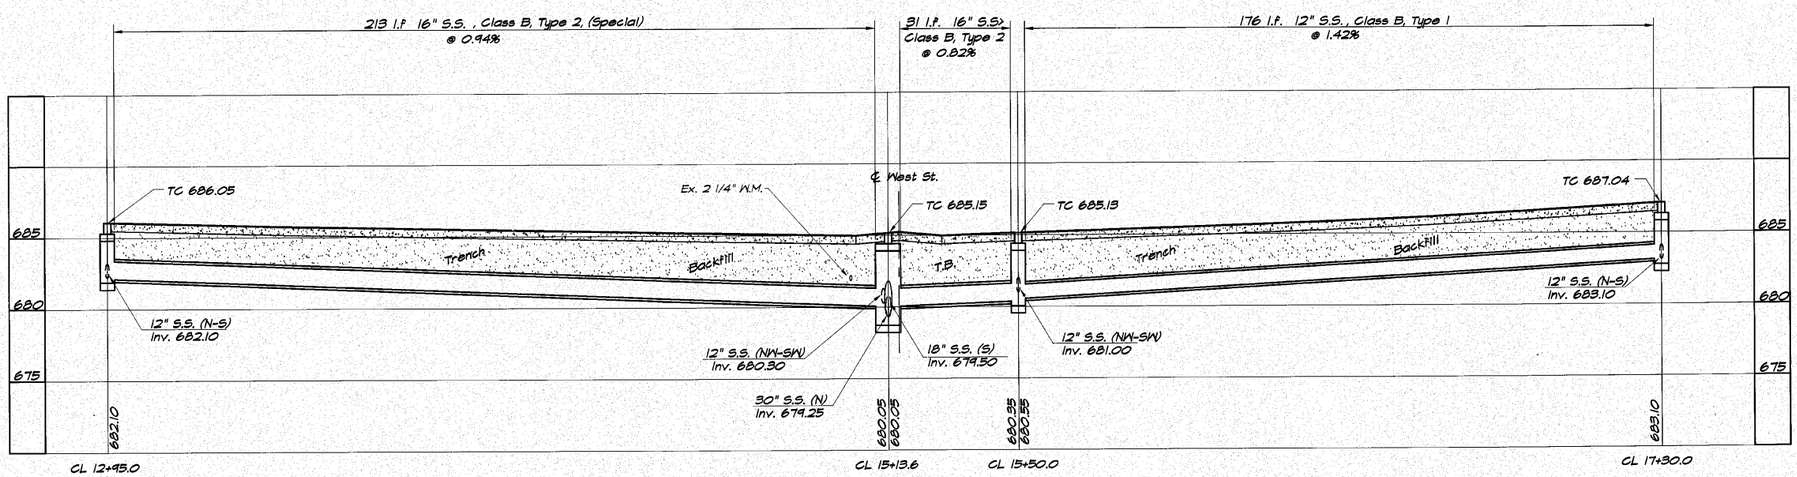

BOWER STREETS

ROUTE NO.	SECTION	CITY	TOTAL SHEETS	SHEET NO.
	00-00001-00-RP	OREANA	46	19
FED. ROAD DIST. NO.		ILLINOIS	PROJECT HPP-0913 (001)	

CONTRACT NUMBER 95537

REVISIONS

NO.	BY	DATE
1	MHP	11-08-04

SCALE Hor. 1" = 20' Ver. 1" = 5'
DATE May 2006
JOB NO. 08-040A

DESIGNED MHP
DRAWN Les Jenkins
FIELD BOOK XXX

HENNEBRIDGE & ASSOCIATES, INC.
Consulting Engineers
1670 SOUTH TAYLORVILLE ROAD
DECATUR, ILLINOIS
Illinois License 184-001256

VILLAGE OF OREANA, ILLINOIS
SAFETEA-LU PROJECT

STORM SEWER PROFILE
STATION 00+00.00 TO 00+00.00

PLAN & PROFILE HORIZONTAL 0 20 40
PROFILE VERTICAL 0 5 10

SHEET NO. 19 OF 46