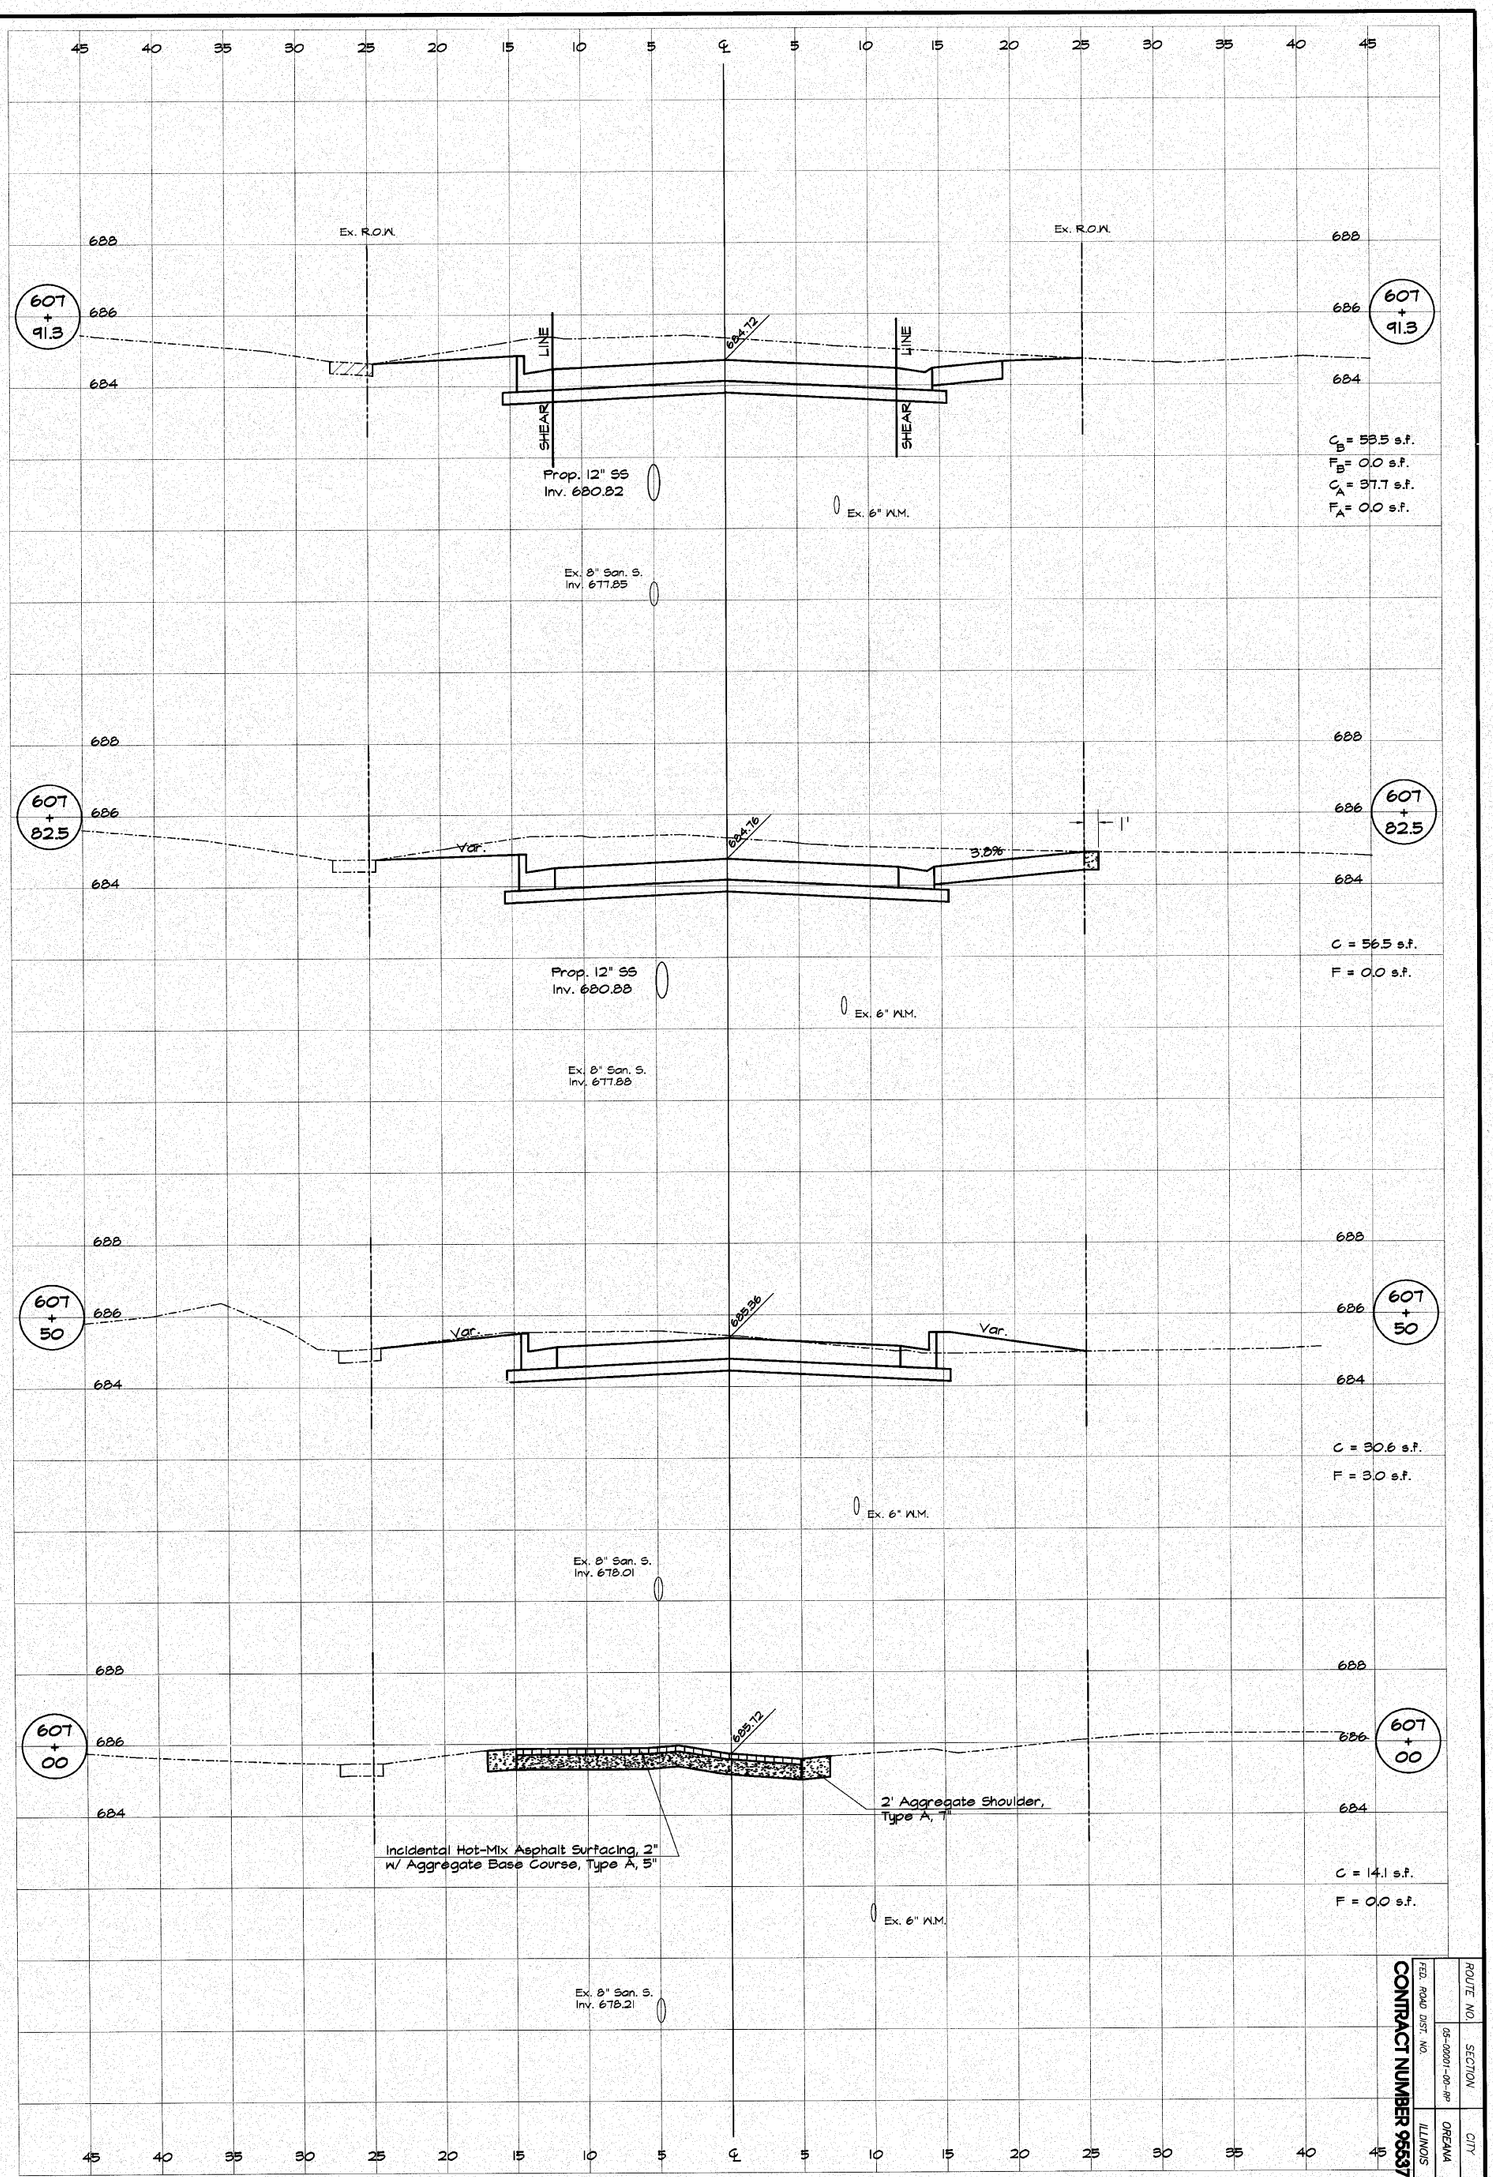

ROUTE NO.	SECTION	CITY	TOTAL SHEETS	SHEET NO.
FED. ROAD DIST. NO.	05-00001-00-RP	OREANA	46	34
		ILLINOIS	PROJECT HPP-0813 (001)	

CONTRACT NUMBER 95537

SHEET NO. 34 OF 46

0 5 10 CROSS SECTION HORIZONTAL

0 2 4 CROSS SECTION VERTICAL

VILLAGE OF OREANA, ILLINOIS

SAFE TEA - LU PROJECT

CROSS SECTIONS
LORRAINE-CLAY STREET

STATION 606+62.0 TO 607+91.3

BAINBRIDGE GEE MILANSKI & ASSOCIATES, INC.
Consulting Engineers
1670 SOUTH TAYLORVILLE ROAD
DECATUR ILLINOIS
Illinois License 184-001255

DESIGNED	SCALE
MHP	Hor. 1" = 5' Ver. 1" = 2'
DRAWN	DATE
Les Jenkins	May 2006
FIELD BOOK	JOB NO.
XXX	06-040A

REVISIONS

NO.	BY	DATE