ROUTE NO.	SECTION	COUNTY	TOTAL SHEETS	SHEET NO.
TR 119	07-17119-00-BR	MARION	14	13
FEDERAL AID PROJECT		ILLINOIS	PROJECT	

CONTRACT NO. 97452

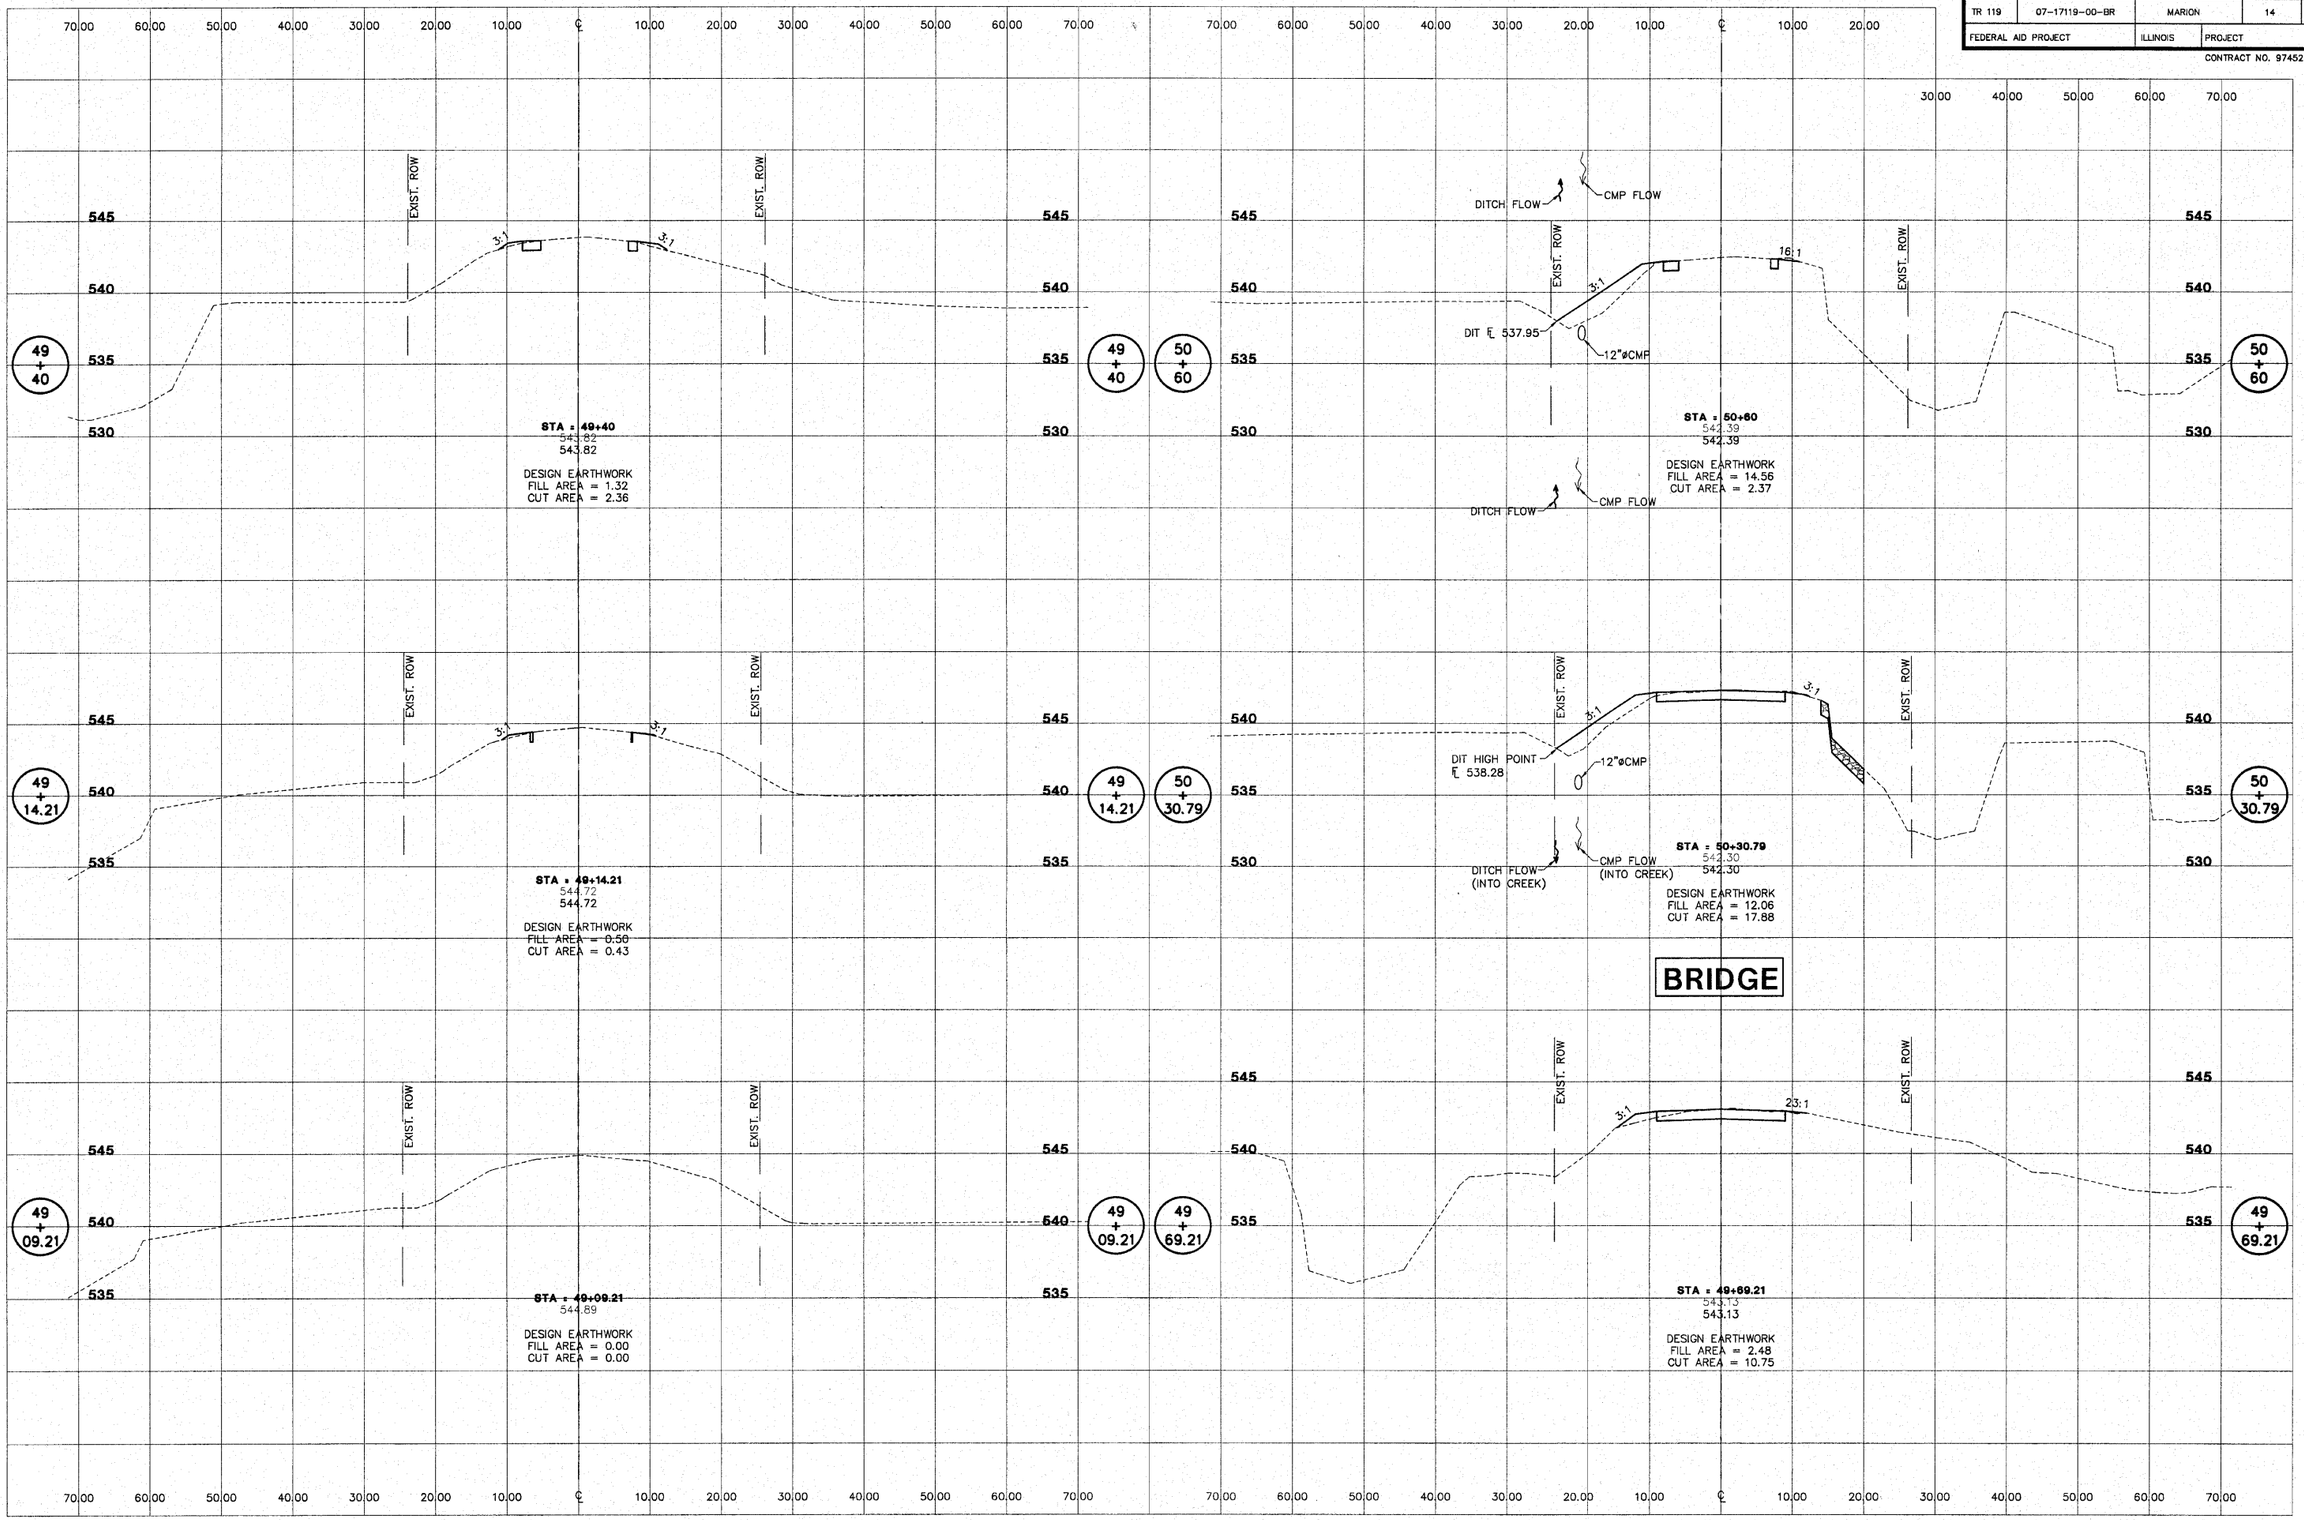

RHUTASEL and ASSOCIATES, INC.
CONSULTING ENGINEERS • LAND SURVEYORS
CENTRALIA, ILLINOIS FREEBURG, ILLINOIS

PREPARED FOR: AECOM 200705604

TR 119, SECTION 07-17119-00-BR
TONTI ROAD DISTRICT
MARION COUNTY, ILLINOIS

CROSS SECTIONS
STA. 49+09.21 TO STA. 50+60

SURVEY	CHECKED	DATE
JAS		10-27-10
DESIGN JMW	APPROVED	REVISED
DRAWN JMW		JOB NO. 50910

H:\Jobs\2010Jobs\Bracey\X50910\EPI\MCS01001 10-27-10