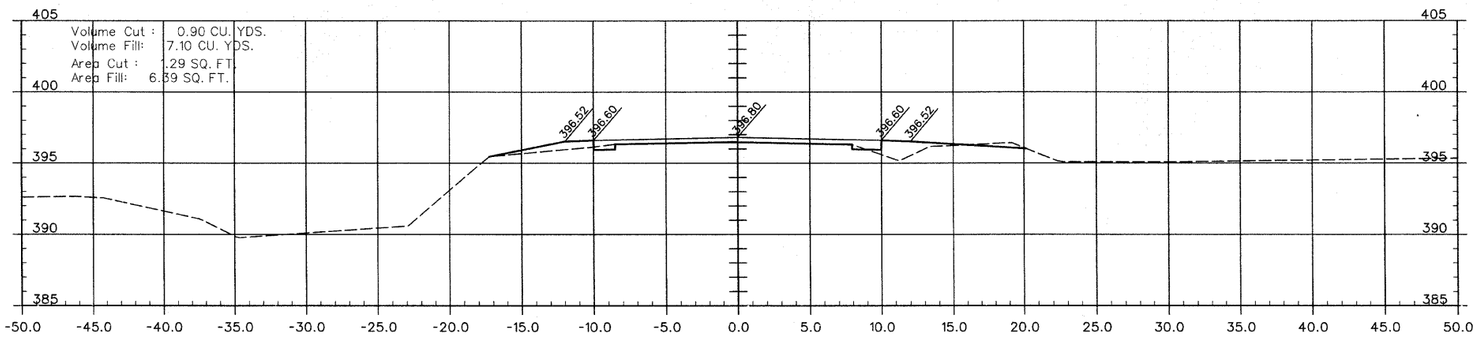

1+50.0

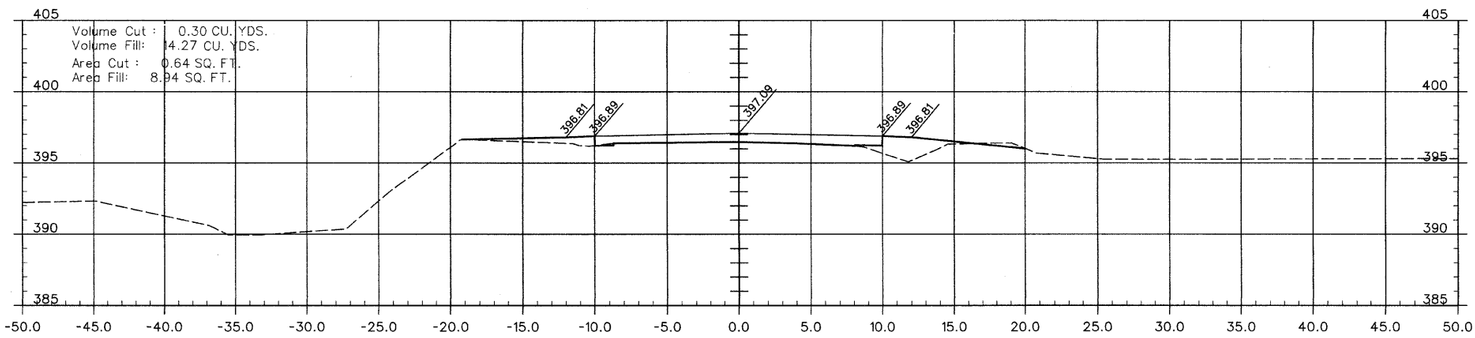

1+25.0

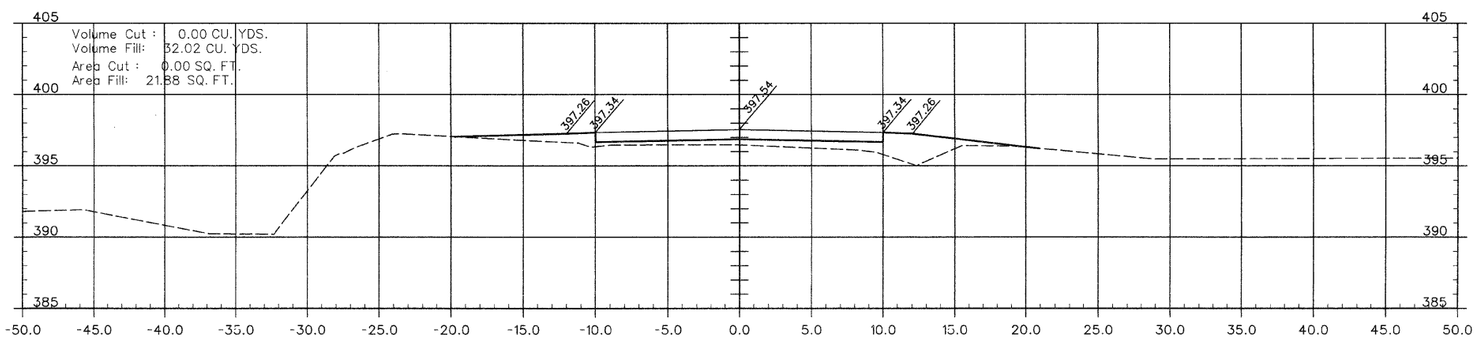

1+00.0

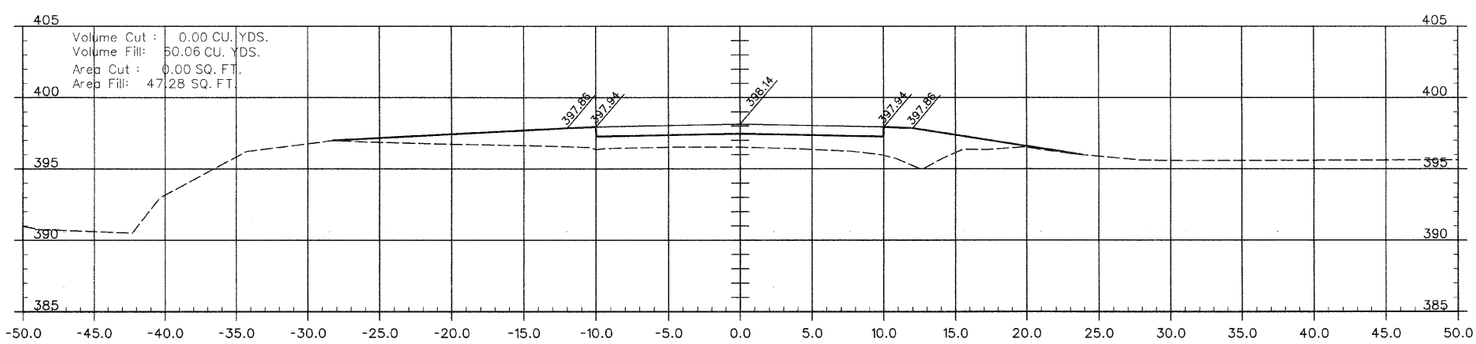

0+75.0

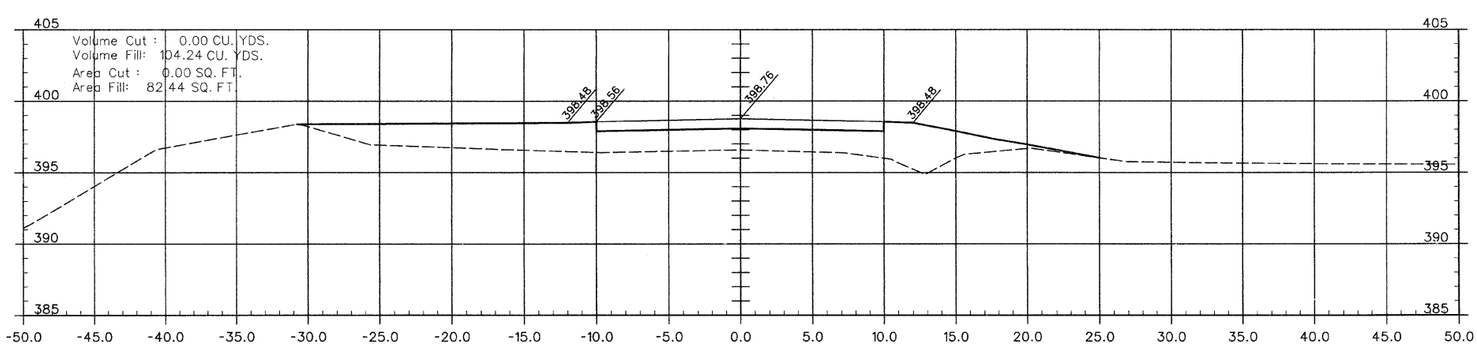

0+50.0

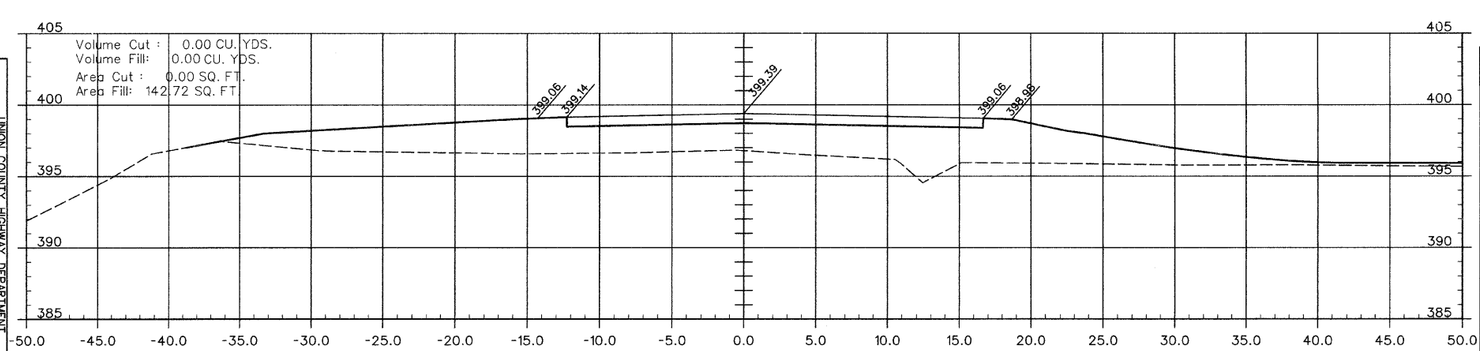

0+25.0

UNION COUNTY HIGHWAY DEPARTMENT
UNION COUNTY, ILLINOIS

LINGLE CREEK ROAD

SPRINGVILLE HILL ROAD CROSS SECTIONS
STA. 0+25 TO STA. 1+50

ROUTE	SECTION	COUNTY	TOTAL SHEETS	SHEET NUMBER
T.R. 265	08-01190-00-BR	UNION	19	9
JOB NO. C-99-542-08		PROJECT NO. BROS-181(045)		
LINGLE CREEK ROAD		CONTRACT NO. 99359		