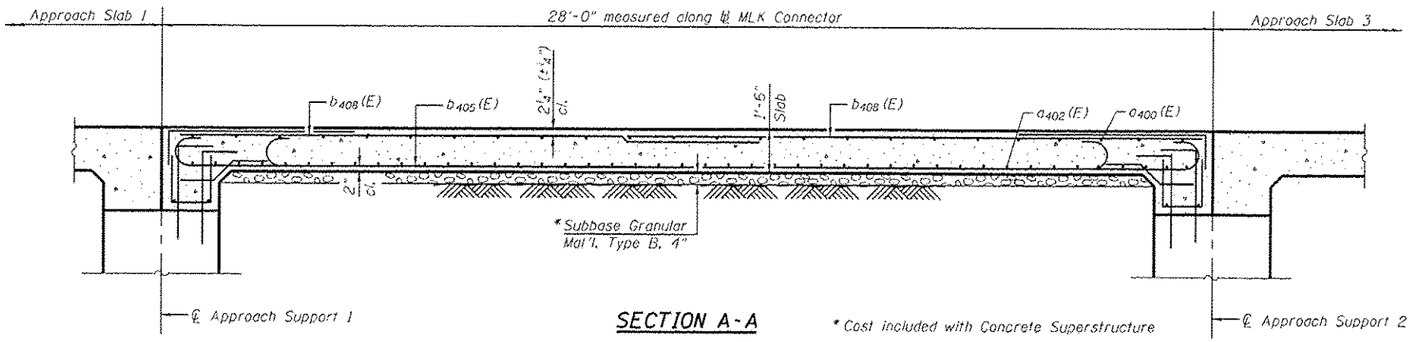

SECTION A-A

* Cost included with Concrete Superstructure

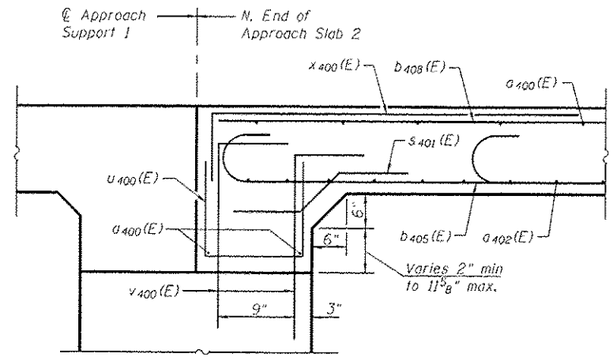

VIEW D-D

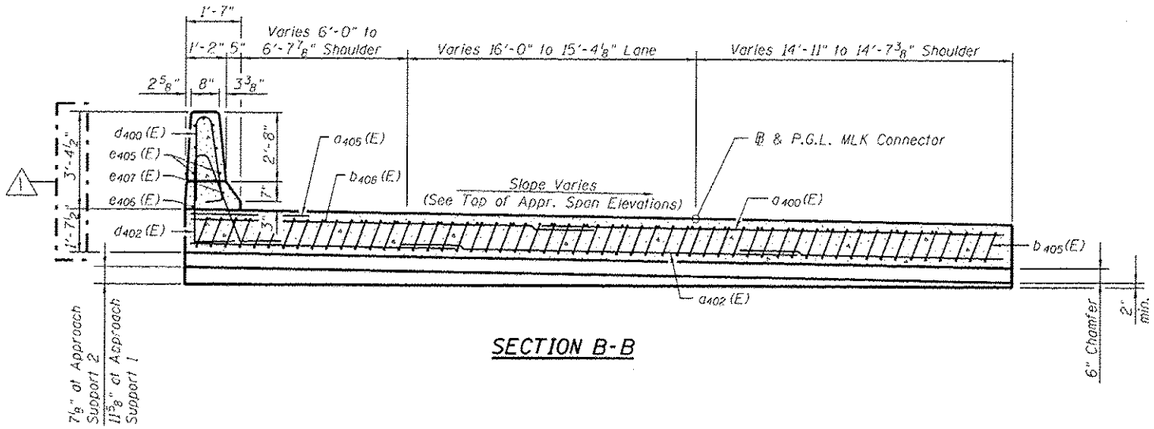

SECTION B-B

Notes:
See sheet 69 of 97 for v400 (E) Bar Details.
See sheet 34 of 97 for Bar Bend Details.

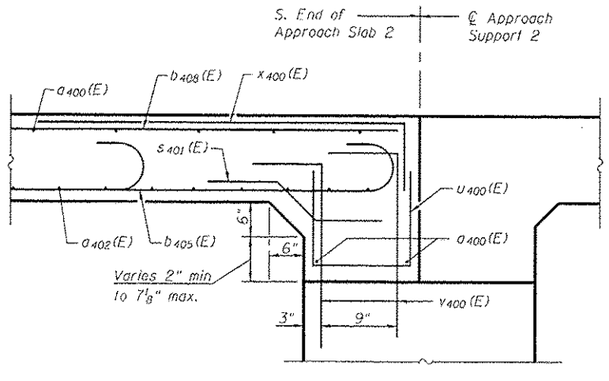

VIEW E-E

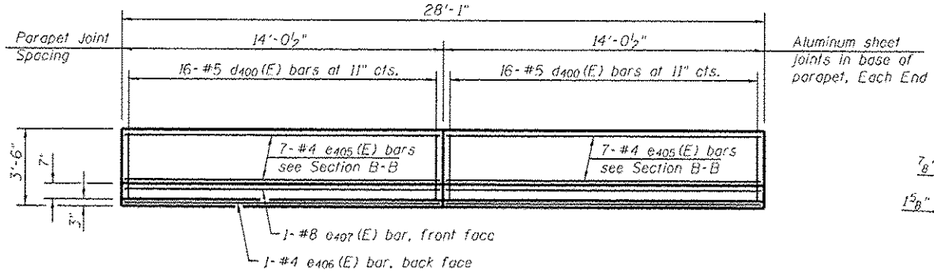

VIEW C-C

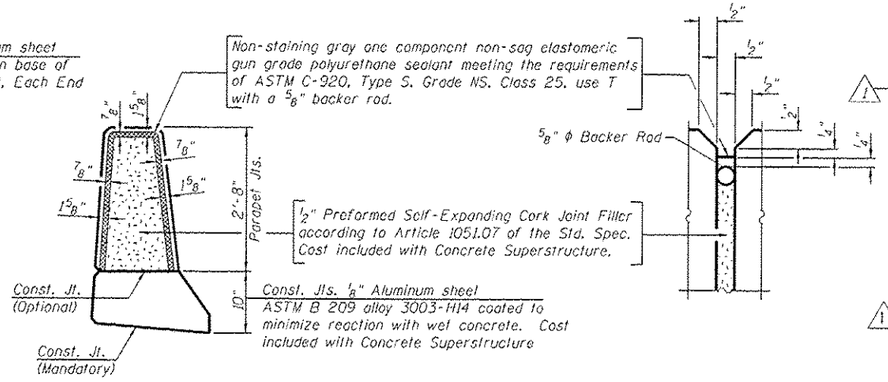

PARAPET JOINT DETAILS

APPROACH SLAB 2 BILL OF MATERIAL

Bar	No.	Size	Length	Shape
a400 (E)	56	#4	20'-2"	
a402 (E)	129	#5	14'-5"	
a405 (E)	23	#6	6'-6"	
b405 (E)	78	#10	30'-8"	
b408 (E)	64	#4	14'-11"	
d400 (E)	32	#5	6'-10"	
d402 (E)	32	#5	6'-9"	
e405 (E)	14	#4	13'-9"	
e406 (E)	2	#4	13'-9"	
e407 (E)	2	#8	13'-9"	
s401 (E)	79	#5	4'-0"	
u400 (E)	79	#5	4'-1"	
x400 (E)	62	#5	8'-10"	
Concrete Superstructure			Cu. Yd.	67.1
Reinforcement Bars, Epoxy Coated			Pound	15,850

** Textured Epoxy Coated Reinforcement bars. See Special Provision.

LOCHMUELLER GROUP
1928 BAILEY RD, SMITH DRIVE
TROY, ILLINOIS 62294
PHONE (618) 667-1400

USER NAME = elagemann	DESIGNED - BB	REVISED ⚠1 1/9/2015 H&S	
Illinois Design Firm Number 184.001670	CHECKED - JD	REVISED ⚠1 1/15/2015 H&S	
PLOT SCALE =	DRAWN - WS	REVISED	
PLOT DATE = 1/15/2015	CHECKED - CJF	REVISED	

STATE OF ILLINOIS
DEPARTMENT OF TRANSPORTATION

APPROACH SLAB 2 DETAILS
STRUCTURE NO. 082-0349
SHEET NO. 36 OF 97 SHEETS

F.A.I. RTE.	SECTION	COUNTY	TOTAL SHEETS	SHEET NO.
64	82-(1,4)B-1	ST. CLAIR	406	131
		CONTRACT NO. 76609		
	ILLINOIS FED. AID PROJECT			

FILE NAME: N:\2014\D-Work\Cad\SUB2014-76609 - Abtmnt.dgn