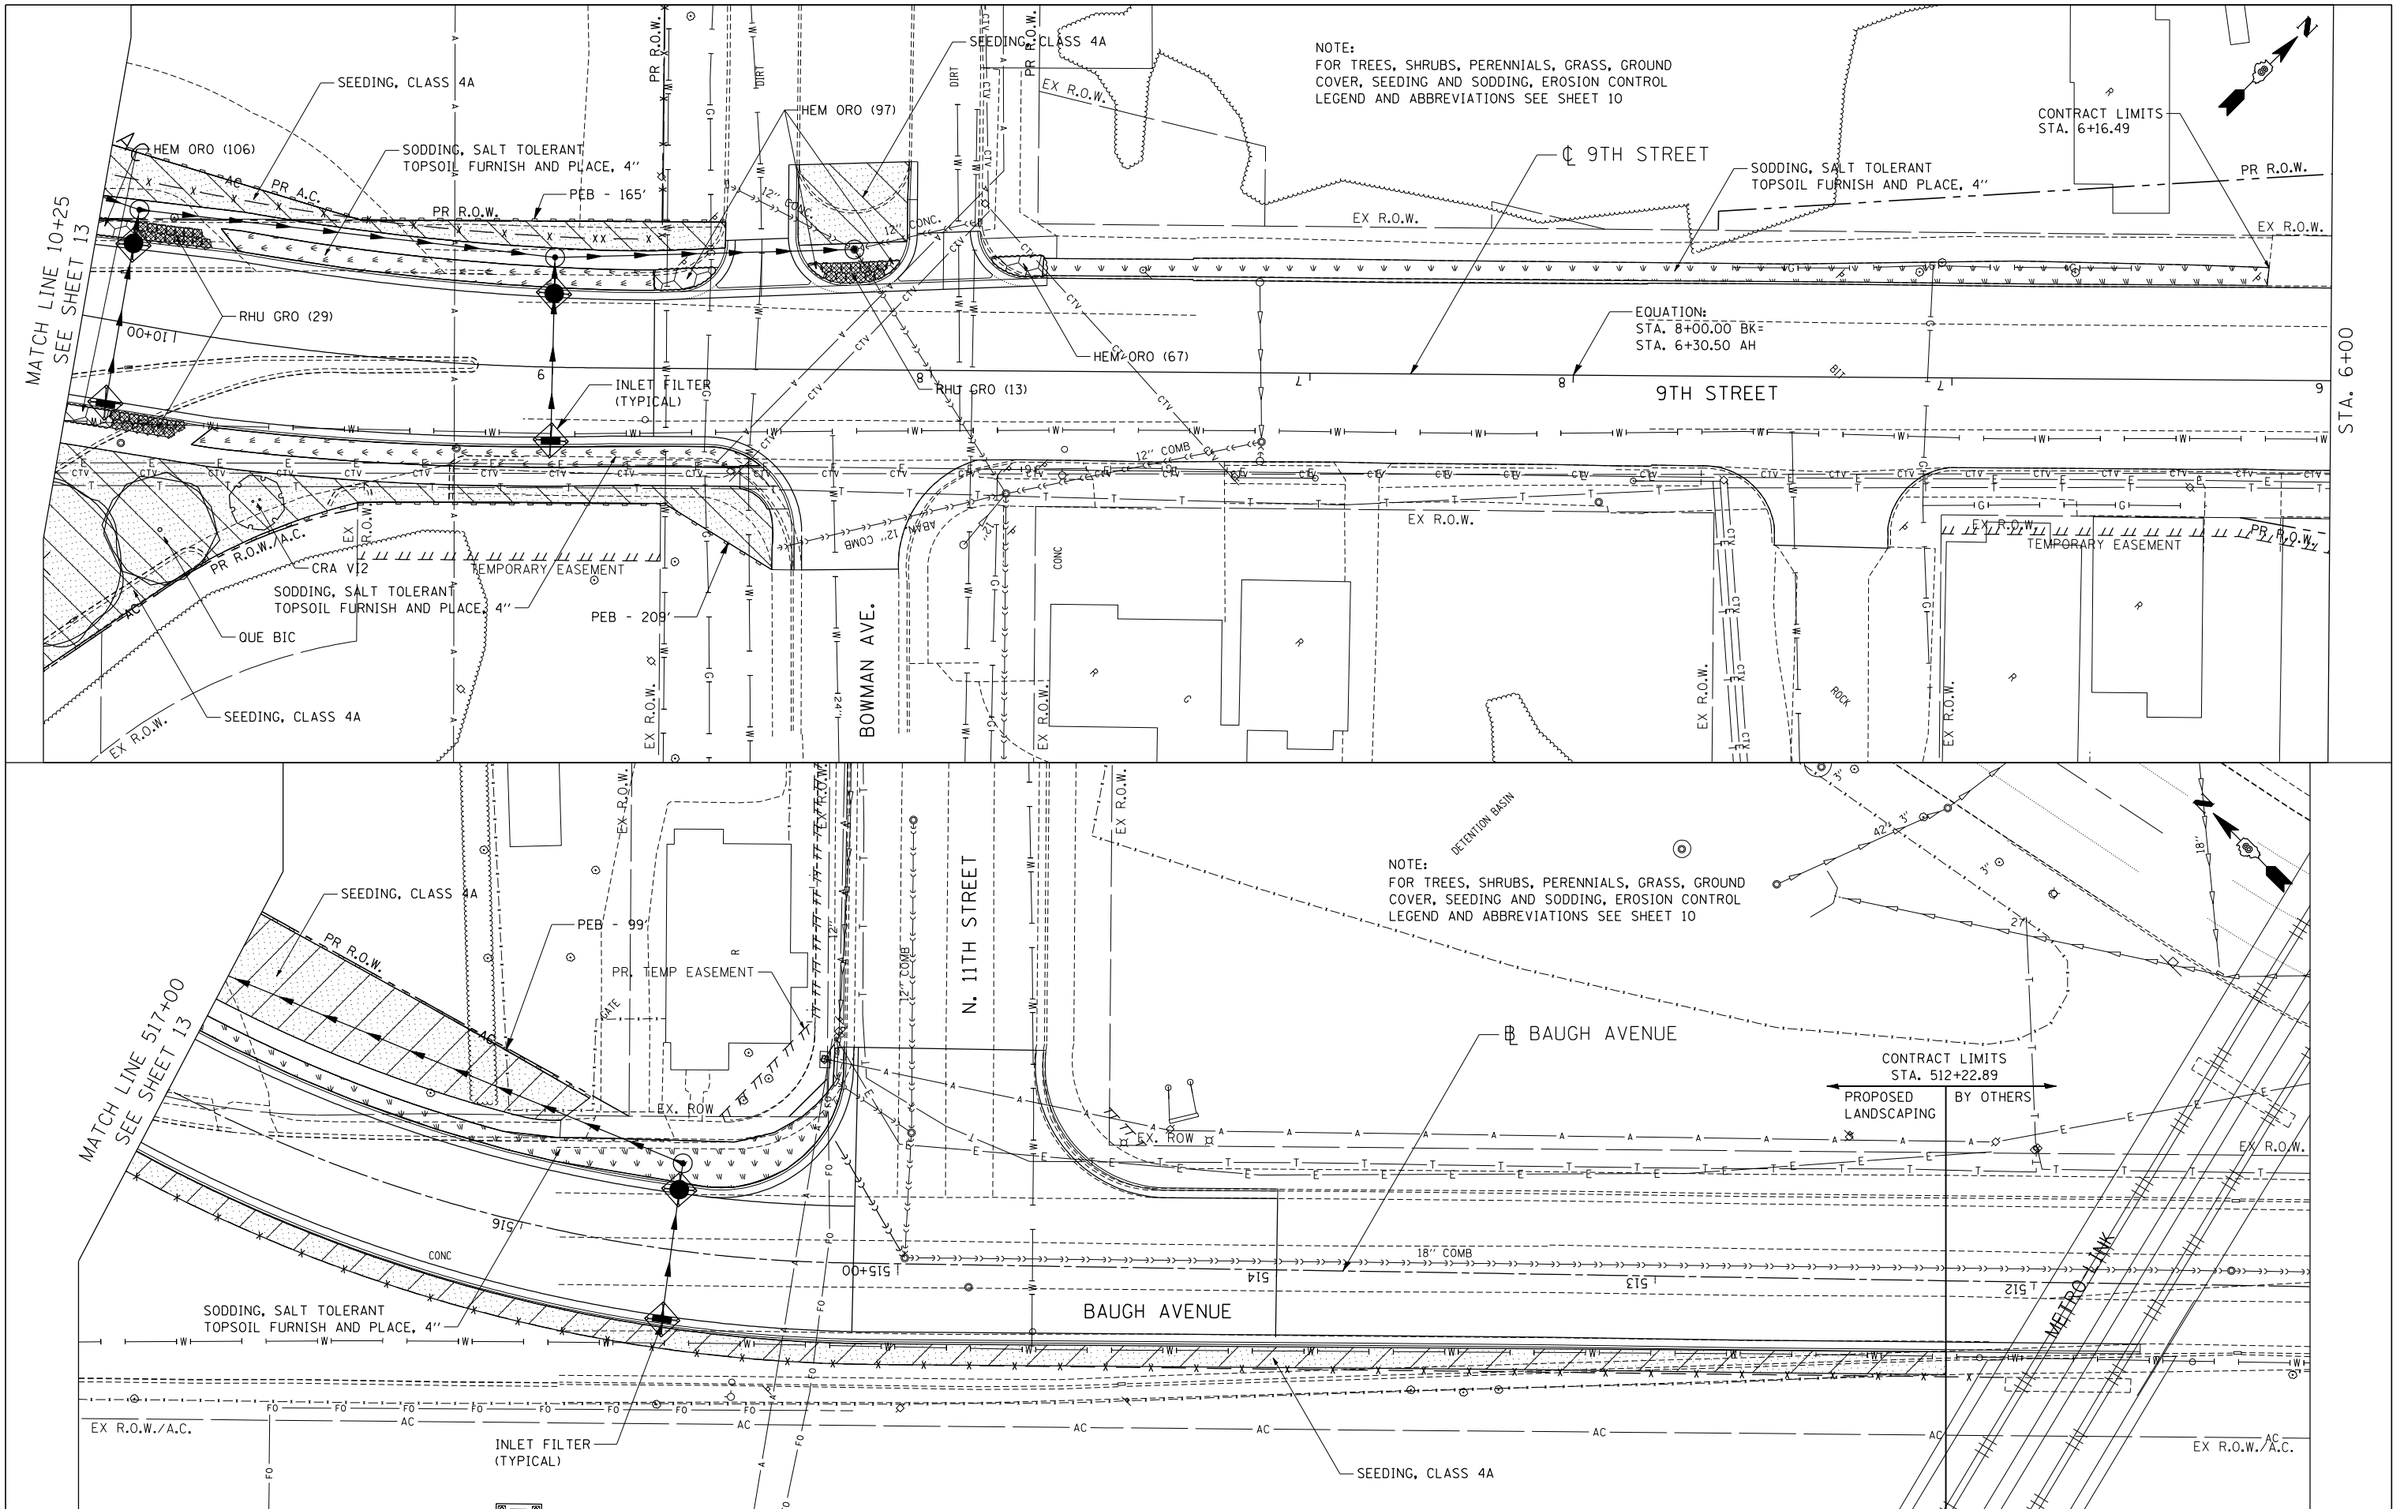

FILE NAME = $FILEL$	USER NAME = $USER$	DESIGNED - JM	REVISED -	STATE OF ILLINOIS DEPARTMENT OF TRANSPORTATION	PROPOSED LANDSCAPING PLANS	F.A.U. RTE. 9214	SECTION 82-1-12LS	COUNTY ST. CLAIR	TOTAL SHEETS 29 / SHEET NO. 12
TENG & ASSOCIATES, INC. ENGINEERS/ARCHITECTS/PLANNERS CHICAGO, ILLINOIS		DRAWN - JB	REVISED -					CONTRACT NO. 76F35	
	PLOT SCALE = $SCALE$	CHECKED - ACL	REVISED -						
	PLOT DATE = $DATE$	DATE - 08/03/12	REVISED -		SCALE: 1"=20' / SHEET NO. 4 OF 8 SHEETS / STA. TO STA.	FED. ROAD DIST. NO.	ILLINOIS	FED. AID PROJECT	