..\DBTRI-76C51-MOTIF1.DGN,..\DBTRI-76C51-LAYOUT1.DGN,..\DBTRI-36-BORDER1.DGN,..\DBTRI-36-LNDSCP1.DGN,..\DBCONN-99-MOTIF1.DGN,..\DBCONN-99-MOTIF1.DGN,..\DBTRI-76C52-MOTIF1.DGN
11-28-2012,14:08:42 BONDNJU0 \\FS-0844-VAH\VAUL1\D-TRANS.BY\2202-20868-B01\CIVIL\CAD\99 ALL CONTRACTS\TRI\SHEETS CONTRACT 76F36\DBTRI-36-SHT-LANDSCAPE-59580.DGN

CONTRACT LIMIT
STA. 16+57.21

9TH STREET

BIT

ABAN.

OVERHEAD

3-CONDUIT

AC

PR A.C.

RHU GRO (58)
(3 GALLON)

HEM ORO (111)

RHU GRO (29)
(3 GALLON)

SEEDING, CLASS 4A

℄ ST. CLAIR AVE

INLET FILTER
(TYPICAL)

CONC

30" COMB

ST. CLAIR AVE.

PEB - 262'

36" COMB

ROS NE3
(59)

MATCH LINE STA. 59+50 SEE SHEET 12

RHU GRO (25)
(3 GALLON)

10"
SEEDING, CLASS 4A

12"
HEM ORO (125)

RHU GRO (22)
(3 GALLON)

SODDING, SALT TOLERANT
TOPSOIL FURNISH AND PLACE, 4"

9TH STREET

℄ 9TH STREET

SEEDING, CLASS 4A

EX R.O.W.

18" CLAY

20+00

CONTRACT LIMIT
STA. 20+00.00

RHU GRO (46)
(3 GALLON)

SEE SHEET 14 FOR PERENNIALS, BULBS, GRASSES
AND GROUND COVERS IN THE CENTER OF THE ROUNDABOUT.

HEM ORO (134)

RHU GRO (18)
(3 GALLON)

15" CONC.

SEEDING, CLASS 4A

EX R.O.W.

KATHERINE
DUNHAM PL.

MATCH LINE STA. 54+00 SEE DETAIL "A" BELOW

NOTE:
FOR TREES, SHRUBS, PERENNIALS, GRASS, GROUND COVER, SEEDING AND SODDING, EROSION CONTROL LEGEND AND ABBREVIATIONS SEE SHEET 10

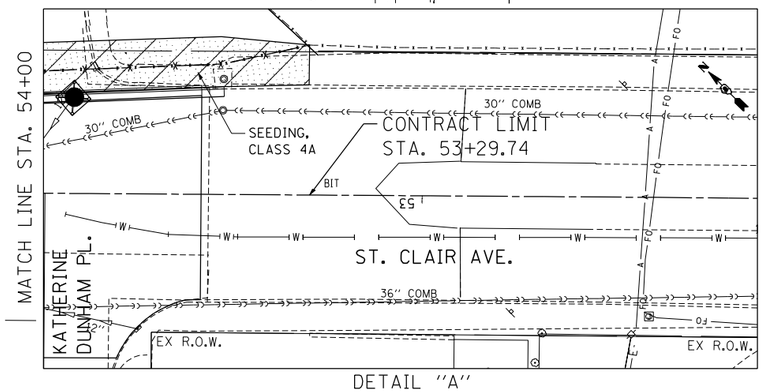

DETAIL "A"

FILE NAME = $FILE$	USER NAME = $USER$	DESIGNED - JM	REVISED -	**STATE OF ILLINOIS DEPARTMENT OF TRANSPORTATION**	**PROPOSED LANDSCAPING PLANS**	F.A.U. RTE.	SECTION	COUNTY	TOTAL SHEETS	SHEET NO.
		DRAWN - JB	REVISED -			9166	82-1-12LS-2	ST. CLAIR	29	11
TENG & ASSOCIATES, INC. ENGINEERS/ARCHITECTS/PLANNERS CHICAGO, ILLINOIS	PLOT SCALE = $SCALE$	CHECKED - ACL	REVISED -		SCALE: 1"=20' SHEET NO. 3 OF 7 SHEETS STA. TO STA.				CONTRACT NO. 76F36	
	PLOT DATE = $DATE$	DATE - 08/03/12	REVISED -			FED. ROAD DIST. NO.	ILLINOIS	FED. AID PROJECT		