SIGN DETAIL

1:75

EB-CL-93
STA. 876+50

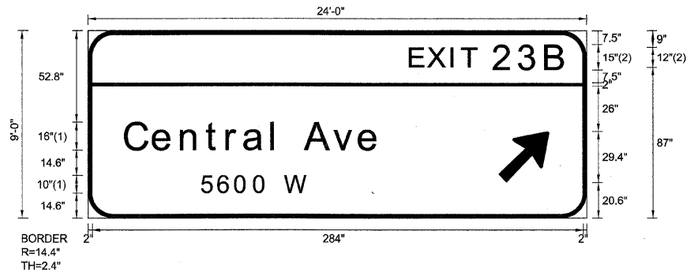

FONT:
(1) ClearviewHwy-5-W-R
(2) ClearviewHwy-5-W

SIGN NUMBER	name
WIDTH x HGHT.	24'-0" x 9'-0"
BORDER WIDTH	2.4"
CORNER RADIUS	14.4"
MOUNTING	Overhead
BACKGROUND	TYPE: Reflective
	COLOR: Green
LEGEND/BORDER	TYPE: Reflective
	COLOR: White/White

SYMBOL	ROT	X	Y	WID	HT
ARMED	45	237	20.6	24	37.8

Panel Style: sign_default.ssi
Dimensions are in inches.tenths

Letter locations are panel edge to lower left corner

LETTER POSITIONS (X)												LENGTH	SERIES/SIZE
E	X	I	T	2	3	B							ClearviewHwy-5-W
186.4	196.7	210.3	216.3	234.9	249.2	265						90	12,15
C	e	n	t	r	a	l		A	v	e			ClearviewHwy-5-W-R
21.6	37.8	54	68.6	80.4	90.4	106.4	111.4	125.6	142.2	156.9		147.1	1613
5	6	0	0		W								ClearviewHwy-5-W-R
65.9	75.3	85.1	96	104.2	113.7							61.1	10

FILE NAME =	DESIGNED - SEW	REVISED -
$FILEL$	DRAWN - SEW	REVISED -
USER NAME = $USER$	CHECKED - SEW	REVISED -
PLOT DATE = $DATE$	DATE - 1/25/10	REVISED -

LIN ENGINEERING,LTD.
Consulting Engineers
Chatham, Illinois Westmont, Illinois

STATE OF ILLINOIS
DEPARTMENT OF TRANSPORTATION

SIGNING DETAILS

SCALE: N.T.S. | SHEET NO. 1 OF 34 SHEETS | STA. | TO STA.

F.A.I. RTE.	SECTION	COUNTY	TOTAL SHEETS	SHEET NO.
290	(2727, ETC., 3131)RS-7	COOK	216	125
		CONTRACT NO. 60G53		
FED. ROAD DIST. NO.	ILLINOIS	FED. AID PROJECT		