SIGN DETAIL

1:75

EB-BM-99
STA. 984+25

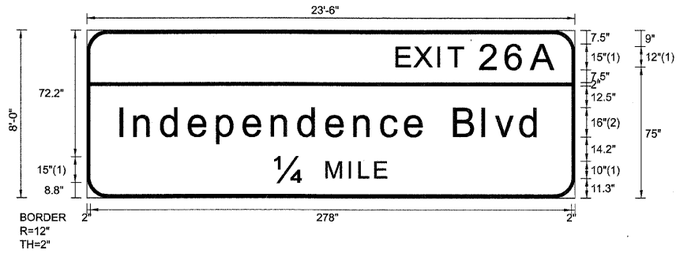

FONT:
(1) ClearviewHwy-5-W
(2) ClearviewHwy-5-W-R

SIGN NUMBER	name
WIDTH x HGHT.	23'-6" x 8'-0"
BORDER WIDTH	2"
CORNER RADIUS	12"
MOUNTING	Overhead
BACKGROUND	TYPE: Reflective
	COLOR: Green
LEGEND/BORDER	TYPE: Reflective
	COLOR: White/White

SYMBOL	ROT	X	Y	WID	HT

Panel Style: sign_default.ssi
Dimensions are in inches.tenths

Letter locations are panel edge to lower left corner

LETTER POSITIONS (X)

																		LENGTH	SERIES-SIZE
E	X	I	T	2	6	A													ClearviewHwy-5-W
179.4	189.7	203.3	209.3	227.9	243	257.4												92	12,15
I	n	d	e	p	e	n	d	e	n	c	e		B	I	v	d			ClearviewHwy-5-W-R
19.5	27.9	43.4	59.4	75.6	91	107.2	122.8	138.8	155	170.5	184.4	196.1	212.7	229.3	236.2	250.9		243	16/13
¼	M	I	L	E															ClearviewHwy-5-W
108.8	138.8	151.9	157.8	166.9														64.5	15,10

FILE NAME =	DESIGNED - SEW	REVISED -	LIN ENGINEERING, LTD. Consulting Engineers Chatham, Illinois Westmont, Illinois
@FILEL@	DRAWN - SEW	REVISED -	
USER NAME = @USER@	CHECKED - SEW	REVISED -	
PLOT DATE = @DATE@	DATE - 1/25/10	REVISED -	

STATE OF ILLINOIS
DEPARTMENT OF TRANSPORTATION

SIGNING DETAILS

SCALE: N.T.S. | SHEET NO. 5 OF 34 SHEETS | STA. | TO STA.

F.A.I. RTE.	SECTION	COUNTY	TOTAL SHEETS	SHEET NO.
290	(2727, ETC., 3131)RS-7	COOK	216	129
		CONTRACT NO. 60C53		
FED. ROAD DIST. NO.	ILLINOIS	FED. AID PROJECT		