SIGN DETAIL
1:75

EB-BM-105
STA. 1050+70

SIGN NUMBER	name
WIDTH x HGHT.	22'-6" x 7'-6"
BORDER WIDTH	2"
CORNER RADIUS	12"
MOUNTING	Overhead
BACKGROUND	TYPE: Reflective
	COLOR: Green
LEGEND/BORDER	TYPE: Reflective
	COLOR: White/White

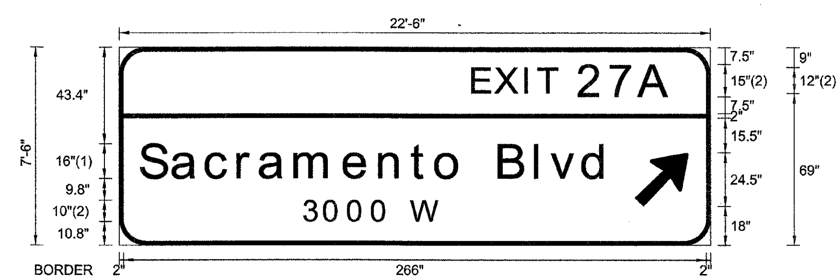

BORDER
R=12"
TH=2"

FONT:
(1) ClearviewHwy-5-W-R
(2) ClearviewHwy-5-W

SYMBOL	ROT	X	Y	WID	HT
ARMED	45	235.5	18	20	31.5

Panel Style: sign_default.ssi
Dimensions are in inches.tenths

Letter locations are panel edge to lower left corner

LETTER POSITIONS (X)

															LENGTH	SERIES/SIZE
E	X	I	T	2	7	A										ClearviewHwy-5-W
161.9	172.2	185.9	191.8	210.4	224.6	238									90.1	12,15
S	a	c	r	a	m	e	n	t	o		B	l	v	d		ClearviewHwy-5-W-R
10	24.7	40.1	54.5	64.6	80.5	103.1	119.3	133.8	145	157.3	173.9	190.5	197.5	212.2	213.8	16/13
3	0	0	0		W											ClearviewHwy-5-W-R
84.3	93.9	104.8	115.7	123.8	133.4										62.3	10

FILE NAME =	DESIGNED - SEW	REVISED -	LIN ENGINEERING,LTD. Consulting Engineers Chatham, Illinois Westmont, Illinois	STATE OF ILLINOIS DEPARTMENT OF TRANSPORTATION	SIGNING DETAILS
$FILEL$	DRAWN - SEW	REVISED -			
USER NAME = $USER$	CHECKED - SEW	REVISED -			SCALE: N.T.S. SHEET NO. 10 OF 34 SHEETS STA. TO STA.
PLOT DATE = $DATE$	DATE - 1/25/10	REVISED -			

F.A.I. RTE.	SECTION	COUNTY	TOTAL SHEETS	SHEET NO.
290	(2727, ETC., 3131)RS-7	COOK	216	134
		CONTRACT NO. 60G53		
FED. ROAD DIST. NO.	ILLINOIS FED. AID PROJECT			