SIGN DETAIL

1:75

WB-CL-107
STA. 909+00

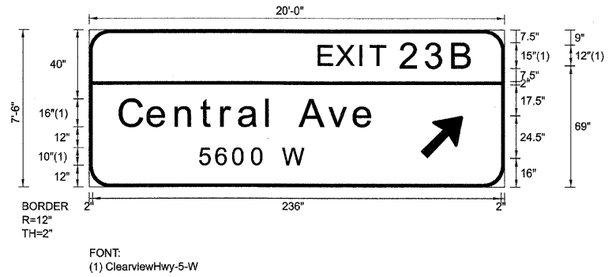

FONT:
(1) ClearviewHwy-5-W

SIGN NUMBER	name	
WIDTH x HGHT.	20'-0" x 7'-6"	
BORDER WIDTH	2"	
CORNER RADIUS	12"	
MOUNTING	Overhead	
BACKGROUND	TYPE:	Reflective
	COLOR:	Green
LEGEND/BORDER	TYPE:	Reflective
	COLOR:	White/White

SYMBOL	ROT	X	Y	WID	HT
ARMED	45	191.5	16	20	31.5

Panel Style: sign_default.ssi
Dimensions are in inches.tenths

Letter locations are panel edge to lower left corner

LETTER POSITIONS (X)																																				LENGTH	SERIES-SIZE
E	X	I	T	2	3	B																																	ClearviewHwy-5-W
133	143.3	157	162.9	180.5	194.9	210.7																														89	12,15
C	e	n	t	r	a	l		A	v	e																												ClearviewHwy-5-W-R
18	34.2	50.4	65	76.8	86.8	102.8	107.8	122	138.6	153.3																										147.1	1613
5	6	0	0		W																																ClearviewHwy-5-W-R
64.2	73.6	83.4	94.4	102.5	112																														61.1	10

FILE NAME =	DESIGNED - SEW	REVISED -	LIN ENGINEERING,LTD. Consulting Engineers Chatham, Illinois Westmont, Illinois
$FILE$	DRAWN - SEW	REVISED -	**STATE OF ILLINOIS DEPARTMENT OF TRANSPORTATION**
USER NAME = $USER$	CHECKED - SEW	REVISED -	**SIGNING DETAILS**
PLOT DATE = $DATE$	DATE - 1/25/10	REVISED -	SCALE: N.T.S. | SHEET NO. 17 OF 34 SHEETS | STA. | TO STA.

F.A.I. RTE.	SECTION	COUNTY	TOTAL SHEETS	SHEET NO.
290	(2727, ETC., 3131)RS-7	COOK	216	141
		CONTRACT NO. 60G53		
FED. ROAD DIST. NO.	ILLINOIS	FED. AID PROJECT		