SIGN DETAIL

1:75

WB-BM-119
STA. 1024+90

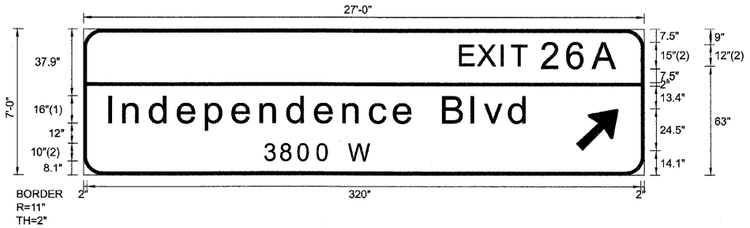

FONT:
(1) ClearviewHwy-5-W-R
(2) ClearviewHwy-5-W

SIGN NUMBER	name
WIDTH x HGHT.	27'-0" x 7'-0"
BORDER WIDTH	2"
CORNER RADIUS	11"
MOUNTING	Overhead
BACKGROUND	TYPE: Reflective
	COLOR: Green
LEGEND/BORDER	TYPE: Reflective
	COLOR: White/White

SYMBOL	ROT	X	Y	WID	HT
ARMED	45	284.5	14.1	20	31.5

Panel Style: sign_default.ssi
Dimensions are in inches.tenths

Letter locations are panel edge to lower left corner

LETTER POSITIONS (X)																		LENGTH	SERIES-SIZE
E	X	I	T	2	6	A													ClearviewHwy-5-W
218	228.3	241.9	247.8	265.5	280.6	295												91	12,15
I	n	d	e	p	e	n	d	e	n	c	e		B	I	v	d			ClearviewHwy-5-W-R
15	23.4	38.9	54.9	71.1	86.5	102.7	118.3	134.3	150.5	166	179.9	191.6	208.2	224.8	231.7	246.4		243	16|3
3	8	0	0		W														ClearviewHwy-5-W-R
104.7	114.3	124.4	135.3	143.5	153.3													61.9	10

FILE NAME =	DESIGNED - SEW	REVISED -
FILE1	DRAWN - SEW	REVISED -
USER NAME = *USER*	CHECKED - SEW	REVISED -
PLOT DATE = *DATE*	DATE - 1/25/10	REVISED -

LIN ENGINEERING,LTD.
Consulting Engineers
Chatham, Illinois Westmont, Illinois

STATE OF ILLINOIS
DEPARTMENT OF TRANSPORTATION

SIGNING DETAILS

SCALE: N.T.S. | SHEET NO. 26 OF 34 SHEETS | STA. | TO STA.

F.A.I. RTE.	SECTION	COUNTY	TOTAL SHEETS	SHEET NO.
290	(2727, ETC., 3131)RS-7	COOK	216	150
		CONTRACT NO. 60G53		
FED. ROAD DIST. NO.	ILLINOIS	FED. AID PROJECT		