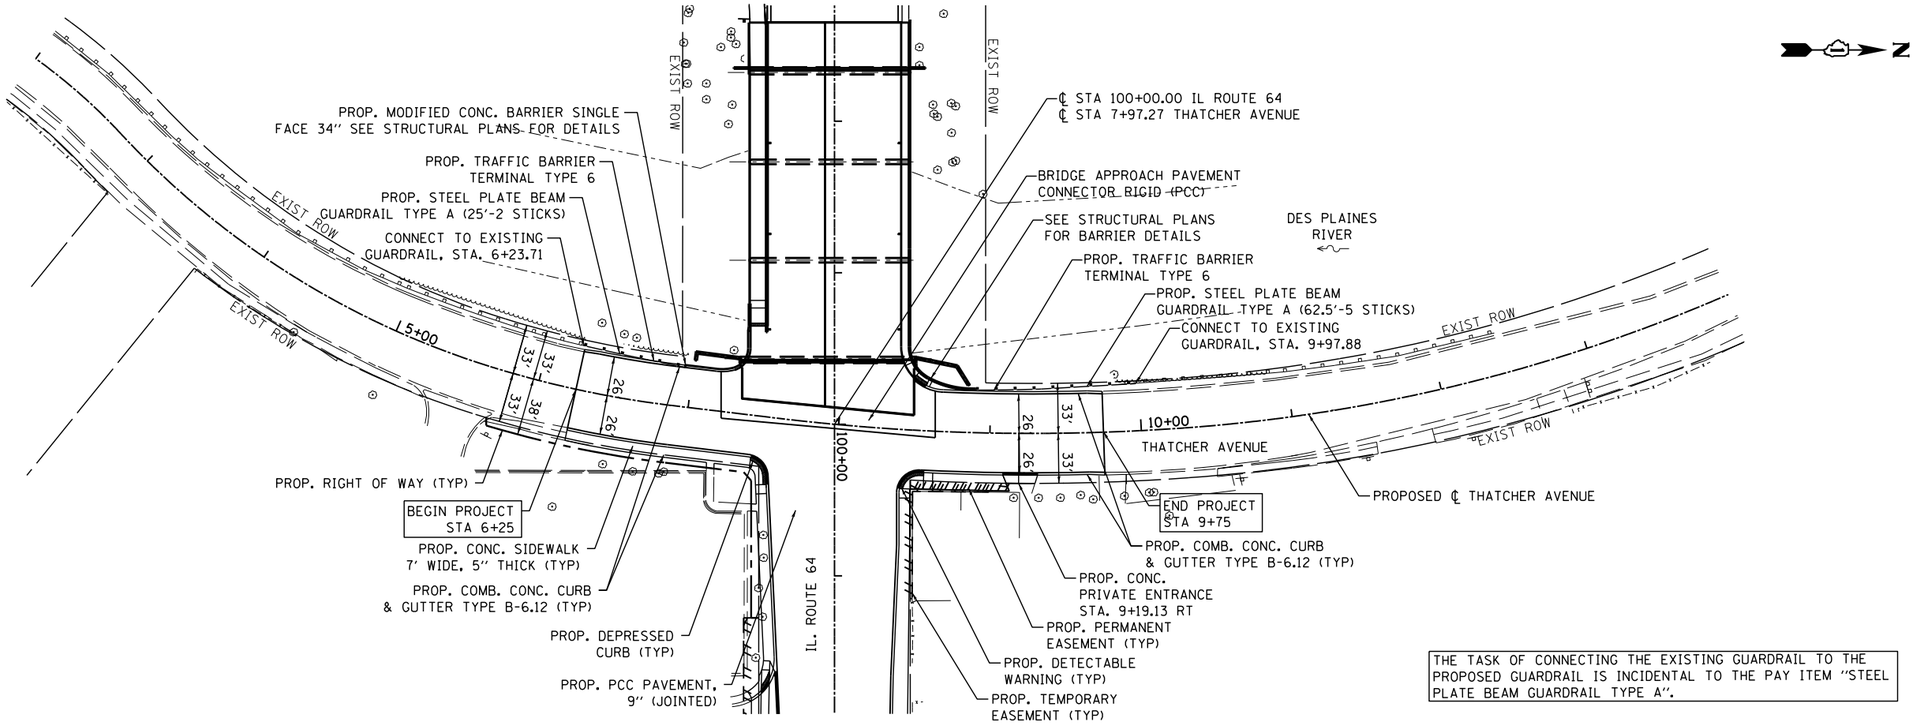

THE TASK OF CONNECTING THE EXISTING GUARDRAIL TO THE PROPOSED GUARDRAIL IS INCIDENTAL TO THE PAY ITEM "STEEL PLATE BEAM GUARDRAIL TYPE A".

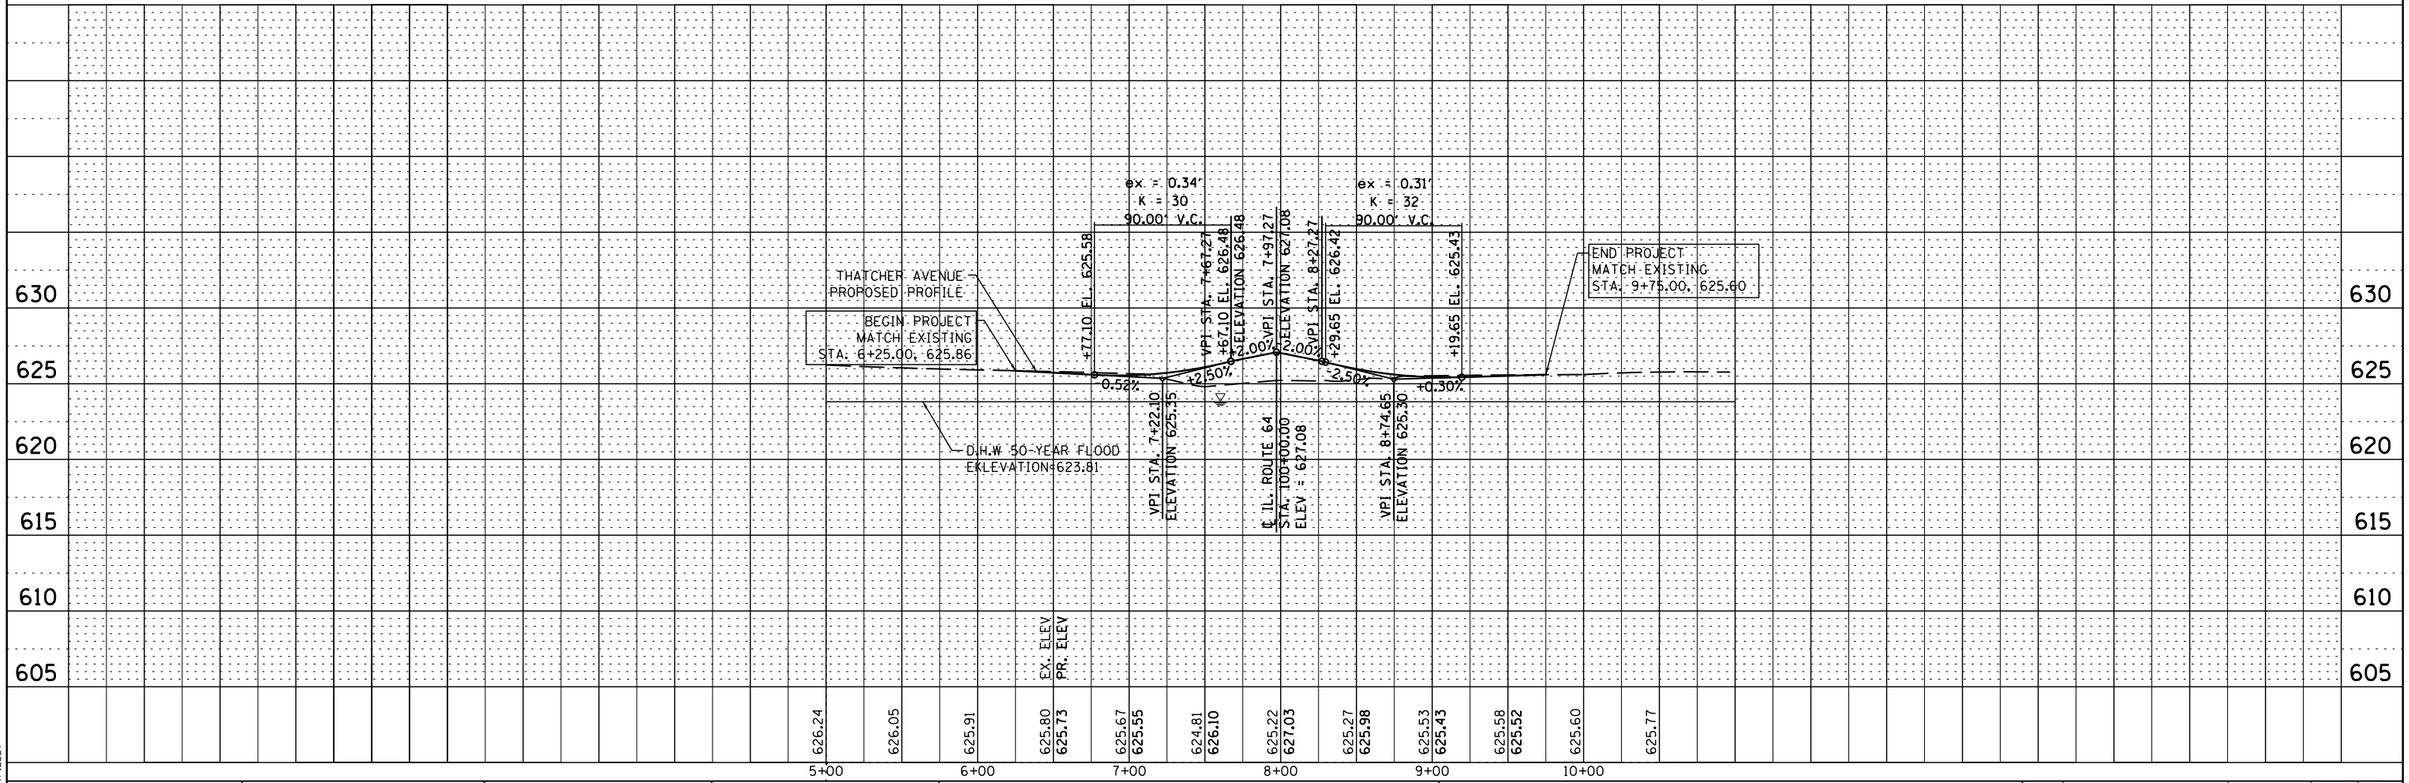

PLAN	BY	DATE
SURVEYED		
PLOTTED		
ALIGNMENT CHECKED		
RT. OF WAY CHECKED		
CADD FILE NAME		
NOTE BOOK NO.		

PROFILE	BY	DATE
SURVEYED		
PLOTTED		
GRADES CHECKED		
BM. NOTED		
STRUCTURE NOTATNS CHKD		
NOTE BOOK NO.		

FILE NAME = $FILE$

Bollinger, Lach & Associates, Inc.
ITASCA, ILLINOIS

USER NAME = $USER$	DESIGNED - MTC	REVISED -
	DRAWN - MTC	REVISED -
PLOT SCALE = $SCALE$	CHECKED - JIP	REVISED -
PLOT DATE = $DATE$	DATE - 12/20/2013	REVISED -

STATE OF ILLINOIS
DEPARTMENT OF TRANSPORTATION

ILLINOIS ROUTE 64 (NORTH AVE) OVER THE DES PLAINES RIVER
PLAN & PROFILE

HORIZ 1"=50' SCALE: VERT 1"=5' SHEET NO. 2 OF 2 SHEETS STA. TO STA.

F.A. RTE.	SECTION	COUNTY	TOTAL SHEETS	SHEET NO.
307	541Y-3-B	COOK	143	22

CONTRACT NO. 60J11

ILLINOIS FED. AID PROJECT