ORIGINAL SURVEY		BY	DATE
NOTE BOOK	SURVEYED		
	PLOTTED		
	TEMPLATE		
	AREAS		
NO.	AREAS CHECKED		

FINAL SURVEY		BY	DATE
NOTE BOOK	SURVEYED		
	PLOTTED		
	TEMPLATE		
	AREAS		
NO.	AREAS CHECKED		

FILE NAME = W:\191-130_IDOT_IL64\CADD_Sheets\D160J11-sht-xssht-IL64.dgn

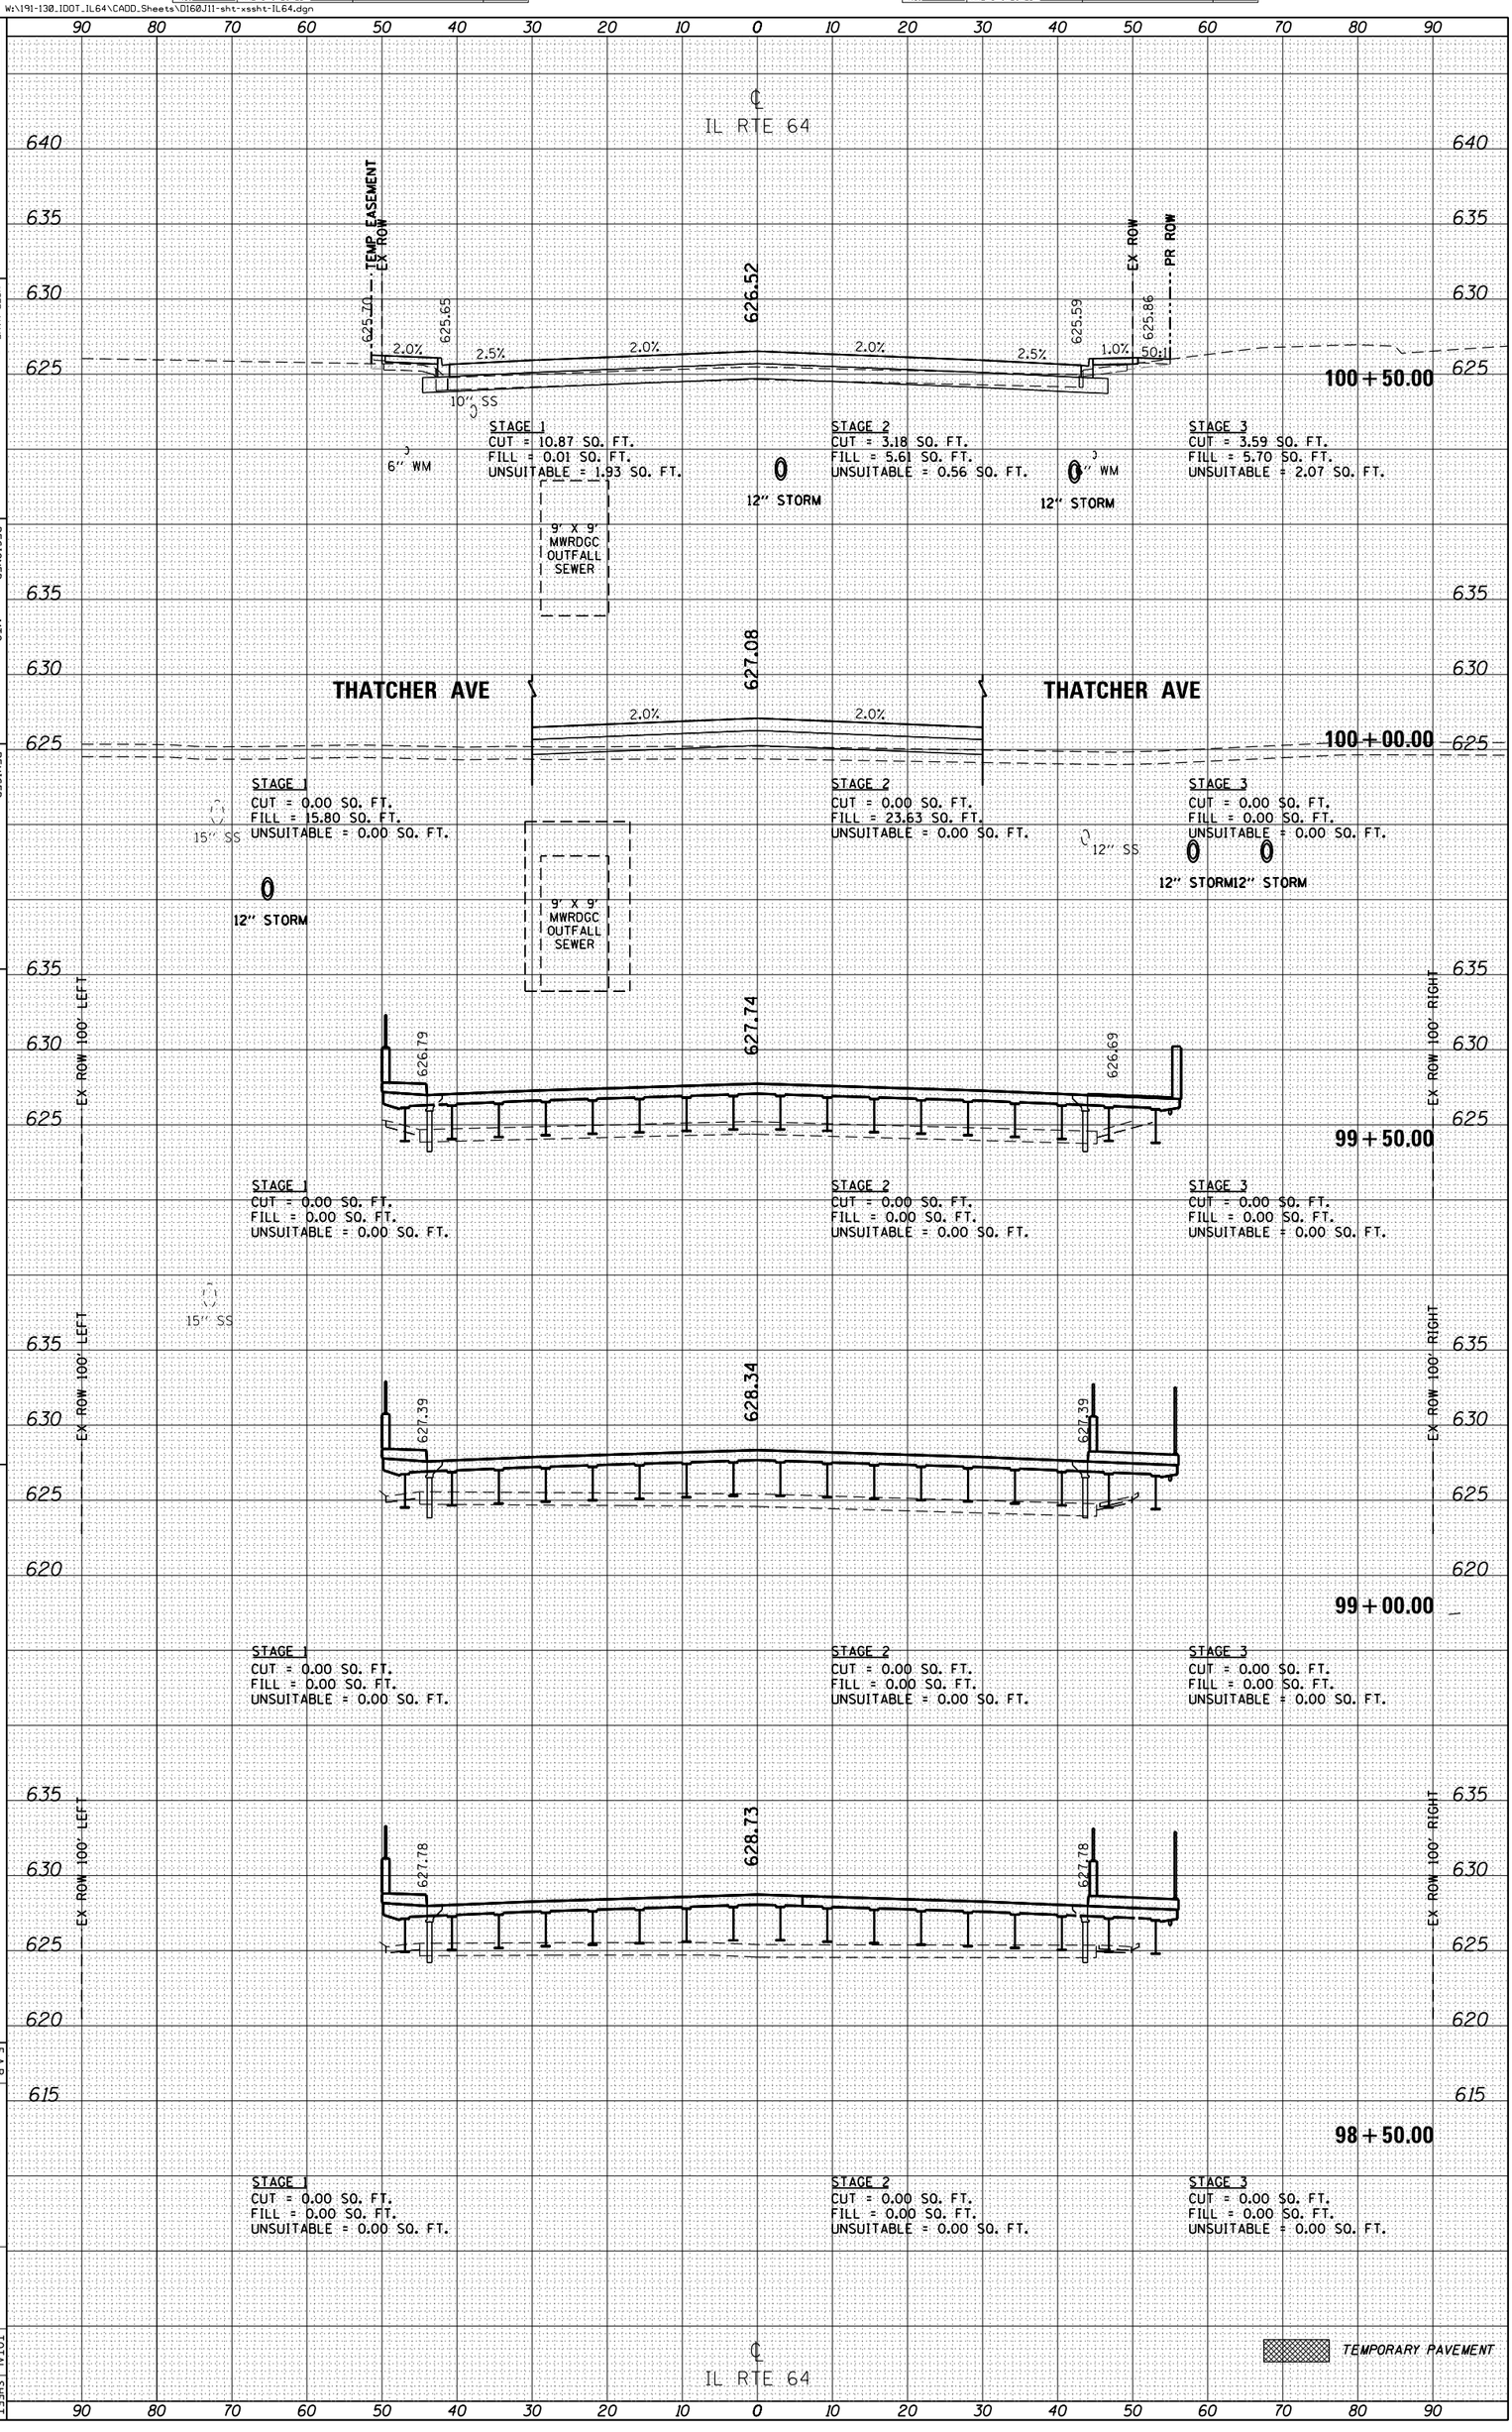

Bollinger, Lach & Associates, Inc.
ITASCA, ILLINOIS

USER NAME = cesario
PLOT SCALE = 20.0000 ' / in.
PLOT DATE = 8/15/2013

DESIGNED - MTC
DRAWN - MTC
CHECKED - JIP
DATE - 06/07/2013

REVISED -
REVISED -
REVISED -
REVISED -

STATE OF ILLINOIS
DEPARTMENT OF TRANSPORTATION

ILLINOIS ROUTE 64 (NORTH AVE) OVER THE DES PLAINES RIVER
CROSS SECTIONS

HORZ. 1"=10'
SCALE: VERT. 1"=5'
SHEET NO. 5 OF 9 SHEETS
STA. 98+50.00 TO STA. 100+50.00

F.A.P. RTE.	SECTION	COUNTY	TOTAL SHEETS	SHEET NO.
307	541Y-3-B	COOK	143	139

CONTRACT NO. 60J11

ILLINOIS FED. AID PROJECT