FINAL SURVEY		BY	DATE
	SURVEYED		
	PLOTTED		
NOTE BOOK	TEMPLATE		
	AREAS		
NO.	AREAS CHECKED		

ORIGINAL SURVEY		BY	DATE
	SURVEYED		
	PLOTTED		
NOTE BOOK	TEMPLATE		
	AREAS		
NO.	AREAS CHECKED		

FILE NAME = W:\191-130.IDOT_IL64\CADD_Sheets\D1860J11-sht-xssht-Thatcher.dgn

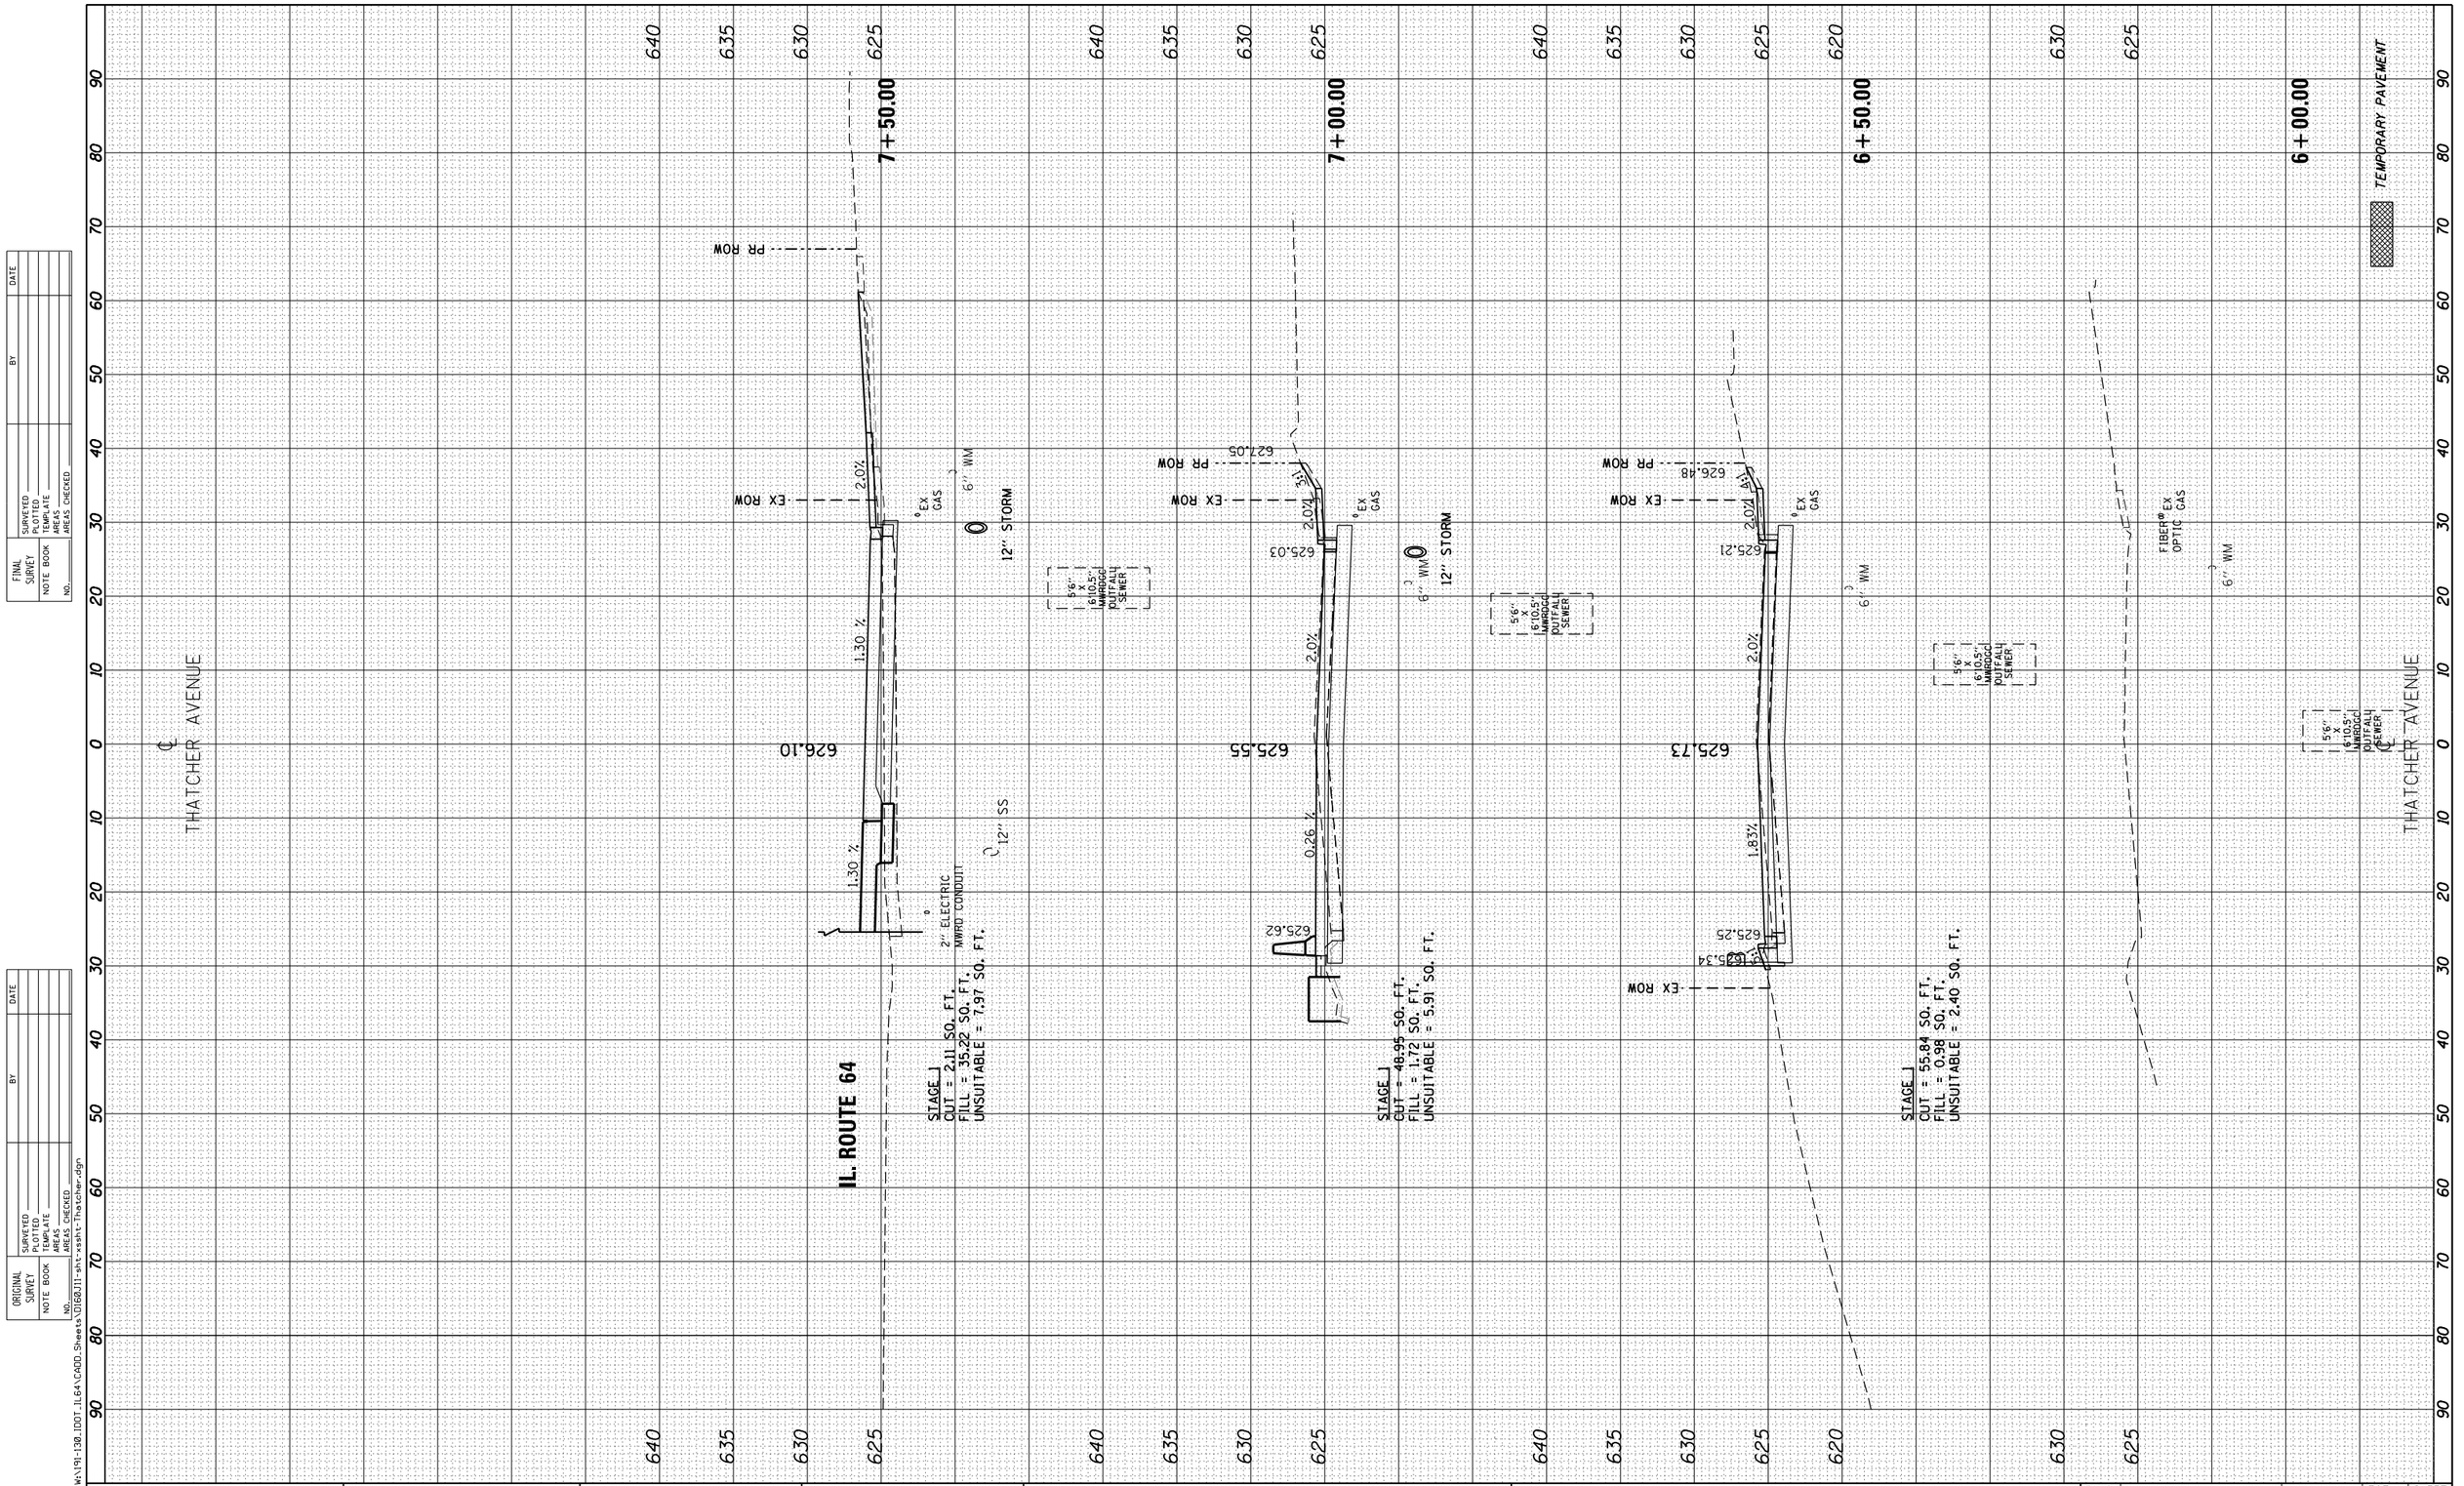

USER NAME = cesario	DESIGNED - MTC	REVISED -	
	DRAWN - MTC	REVISED -	
PLOT SCALE = 20.0000 ' / in.	CHECKED - JIP	REVISED -	
PLOT DATE = 8/15/2013	DATE - 06/07/2013	REVISED -	

Bollinger, Lach & Associates, Inc.
ITASCA, ILLINOIS

STATE OF ILLINOIS
DEPARTMENT OF TRANSPORTATION

THATCHER AVENUE
CROSS SECTIONS

HORZ. 1"=10'
SCALE: VERT. 1"=5' | SHEET NO. 8 OF 9 SHEETS | STA. 6+00.00 | TO STA. 8+60.00

F.A.P RTE.	SECTION	COUNTY	TOTAL SHEETS	SHEET NO.
307	541Y-3-B	COOK	143	142
		CONTRACT NO. 60J11		
		ILLINOIS FED. AID PROJECT		