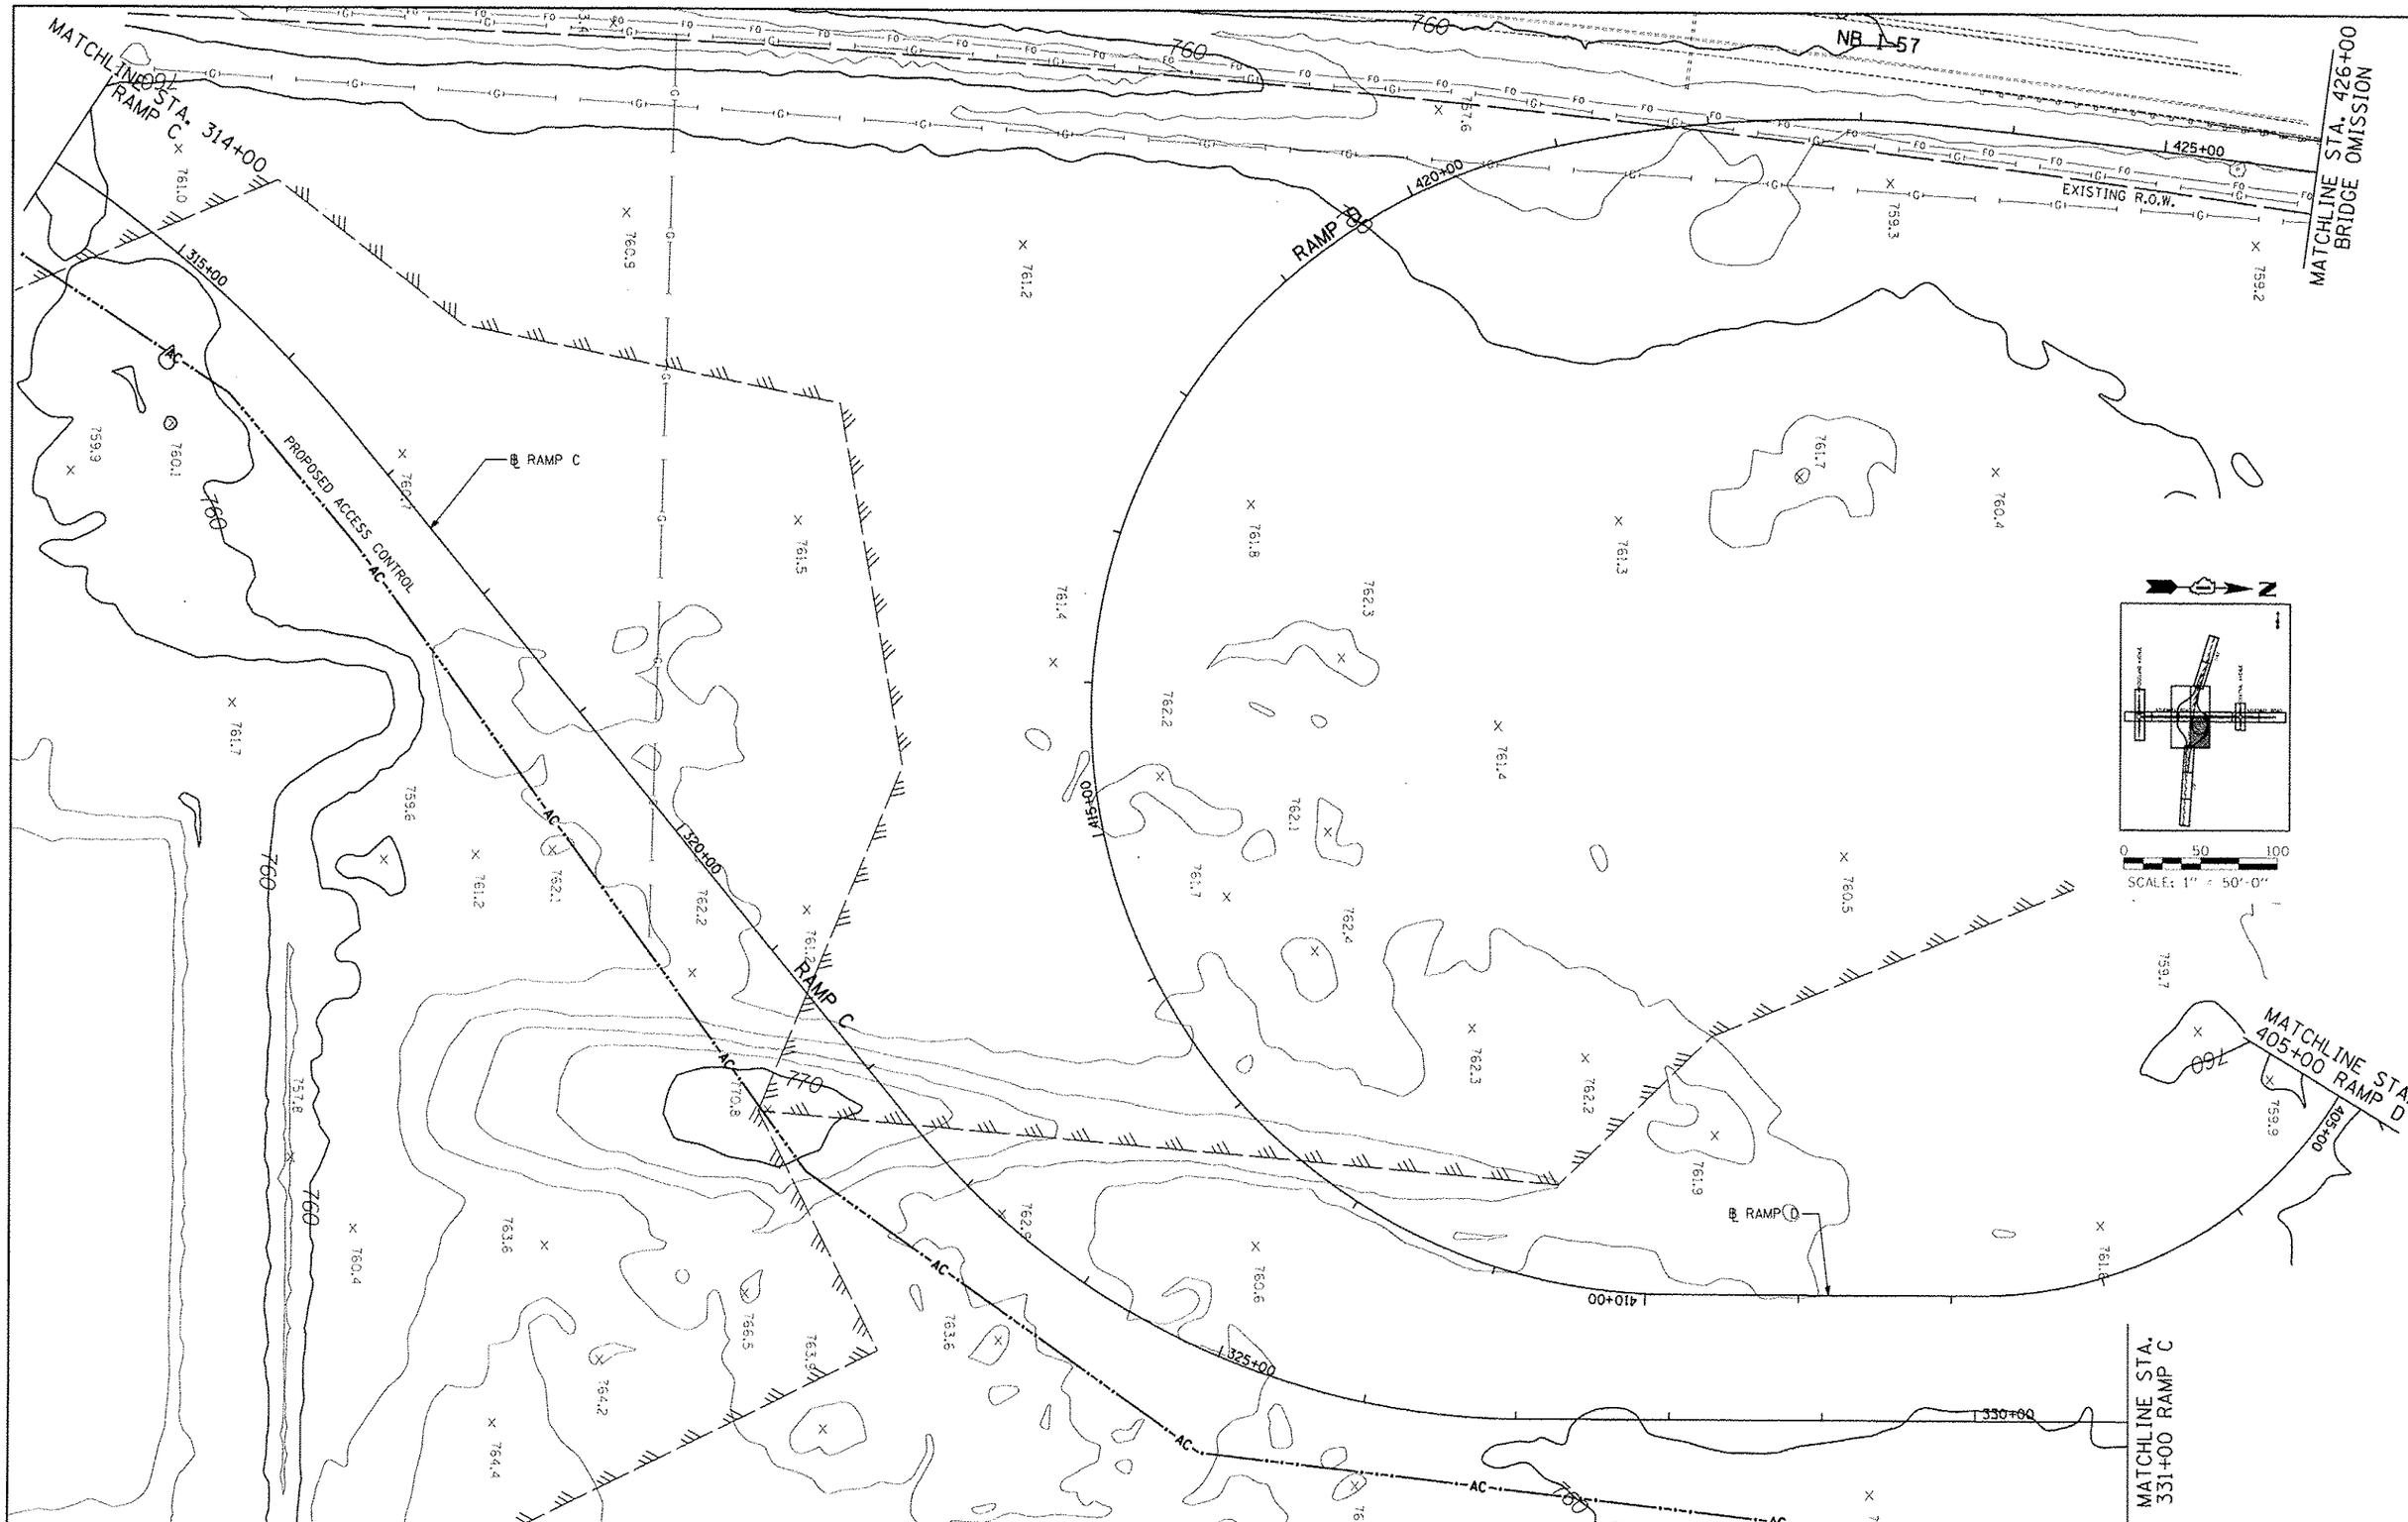

TYLIN INTERNATIONAL	USER NAME -	DESIGNED	PP	REVISED	STATE OF ILLINOIS DEPARTMENT OF TRANSPORTATION	STUENKEL ROAD AT I-57 RIDGELAND AVENUE TO CENTRAL AVENUE EXISTING DRAINAGE PLAN - RAMP D, C	F.A.I. RTE.	SECTION	COUNTY	TOTAL SHEETS	SHEET NO.
		DRAWN	PP	REVISED			57	99-1HB-R1	WILL	679	181
	PLOT SCALE -	CHECKED	JPM	REVISED					CONTRACT NO. 60L69		
	PLOT DATE -	DATE	05/10/2013	REVISED		SCALE: 1" = 50' SHEET 10 OF 13 SHEETS STA. 314+00 TO STA. 331+00			ILLINOIS FED. AID PROJECT		

P:\6026120-57_@_StuenkelD\Road\C_3Interchange\C3_StuenkelD_EXIN.dgn