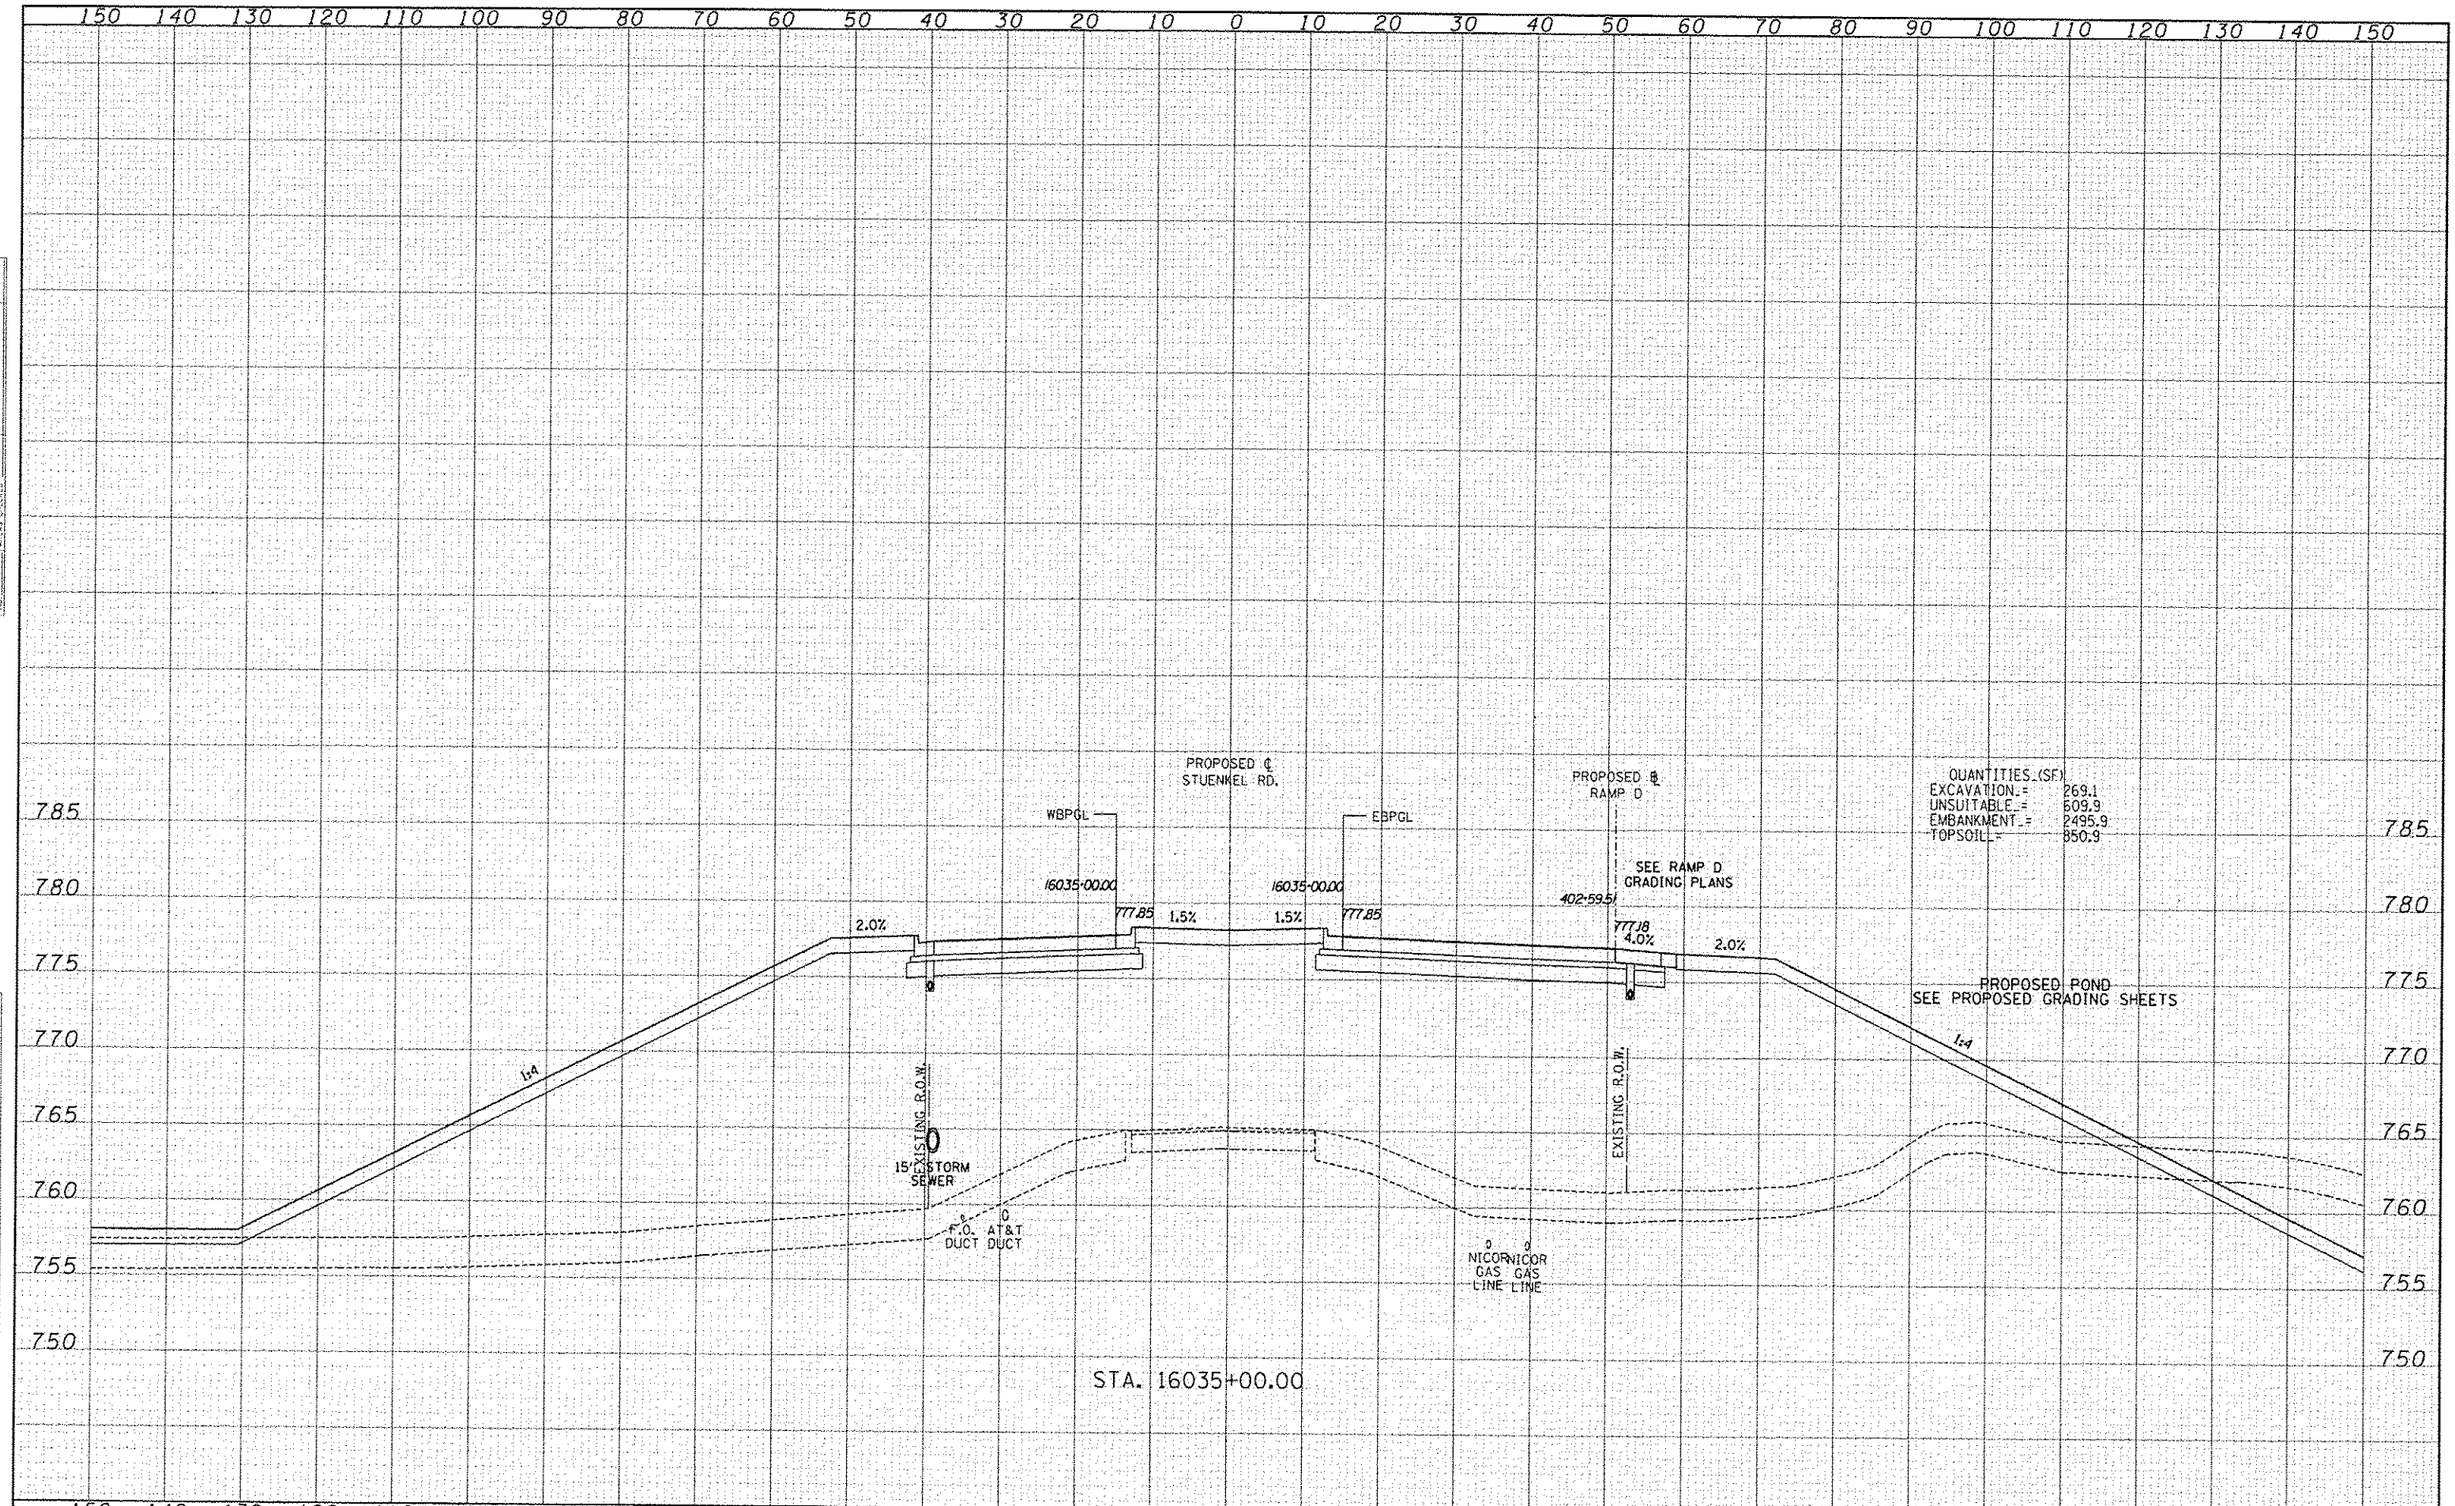


| | | | | | |
|---|---|---|---|---|---|
| TYLIN INTERNATIONAL | USER NAME | DESIGNED JDF | REVISED | STATE OF ILLINOIS DEPARTMENT OF TRANSPORTATION | I-57 AT STUENKEL ROAD (NEW INTERCHANGE) PROPOSED STUENKEL ROAD CROSS SECTIONS |
| | | DRAWN JDF | REVISED | | |
| | PLOT SCALE | CHECKED JPM | REVISED | | |
| | PLOT DATE | DATE 5/10/2013 | REVISED | | |

SCALE: 1" = 10' H, 1" = 5' V | SHEET NO. OF SHEETS | STA. 16035+00.00 TO STA. 16035+00.00

| F.A.I. RTE. | SECTION | COUNTY | TOTAL SHEETS | SHEET NO. |
|---|---|---|---|---|
| 57 | 99-1HB-R1 | WILL | 679 | 456 |

CONTRACT NO. 60L69

FED. ROAD DIST. NO. | ILLINOIS | FED. AID PROJECT

P:\60261201-57 @ Stuenkel\Road\C_3(Interchange)\C3_Stuenkel 50XS SHT.dgn