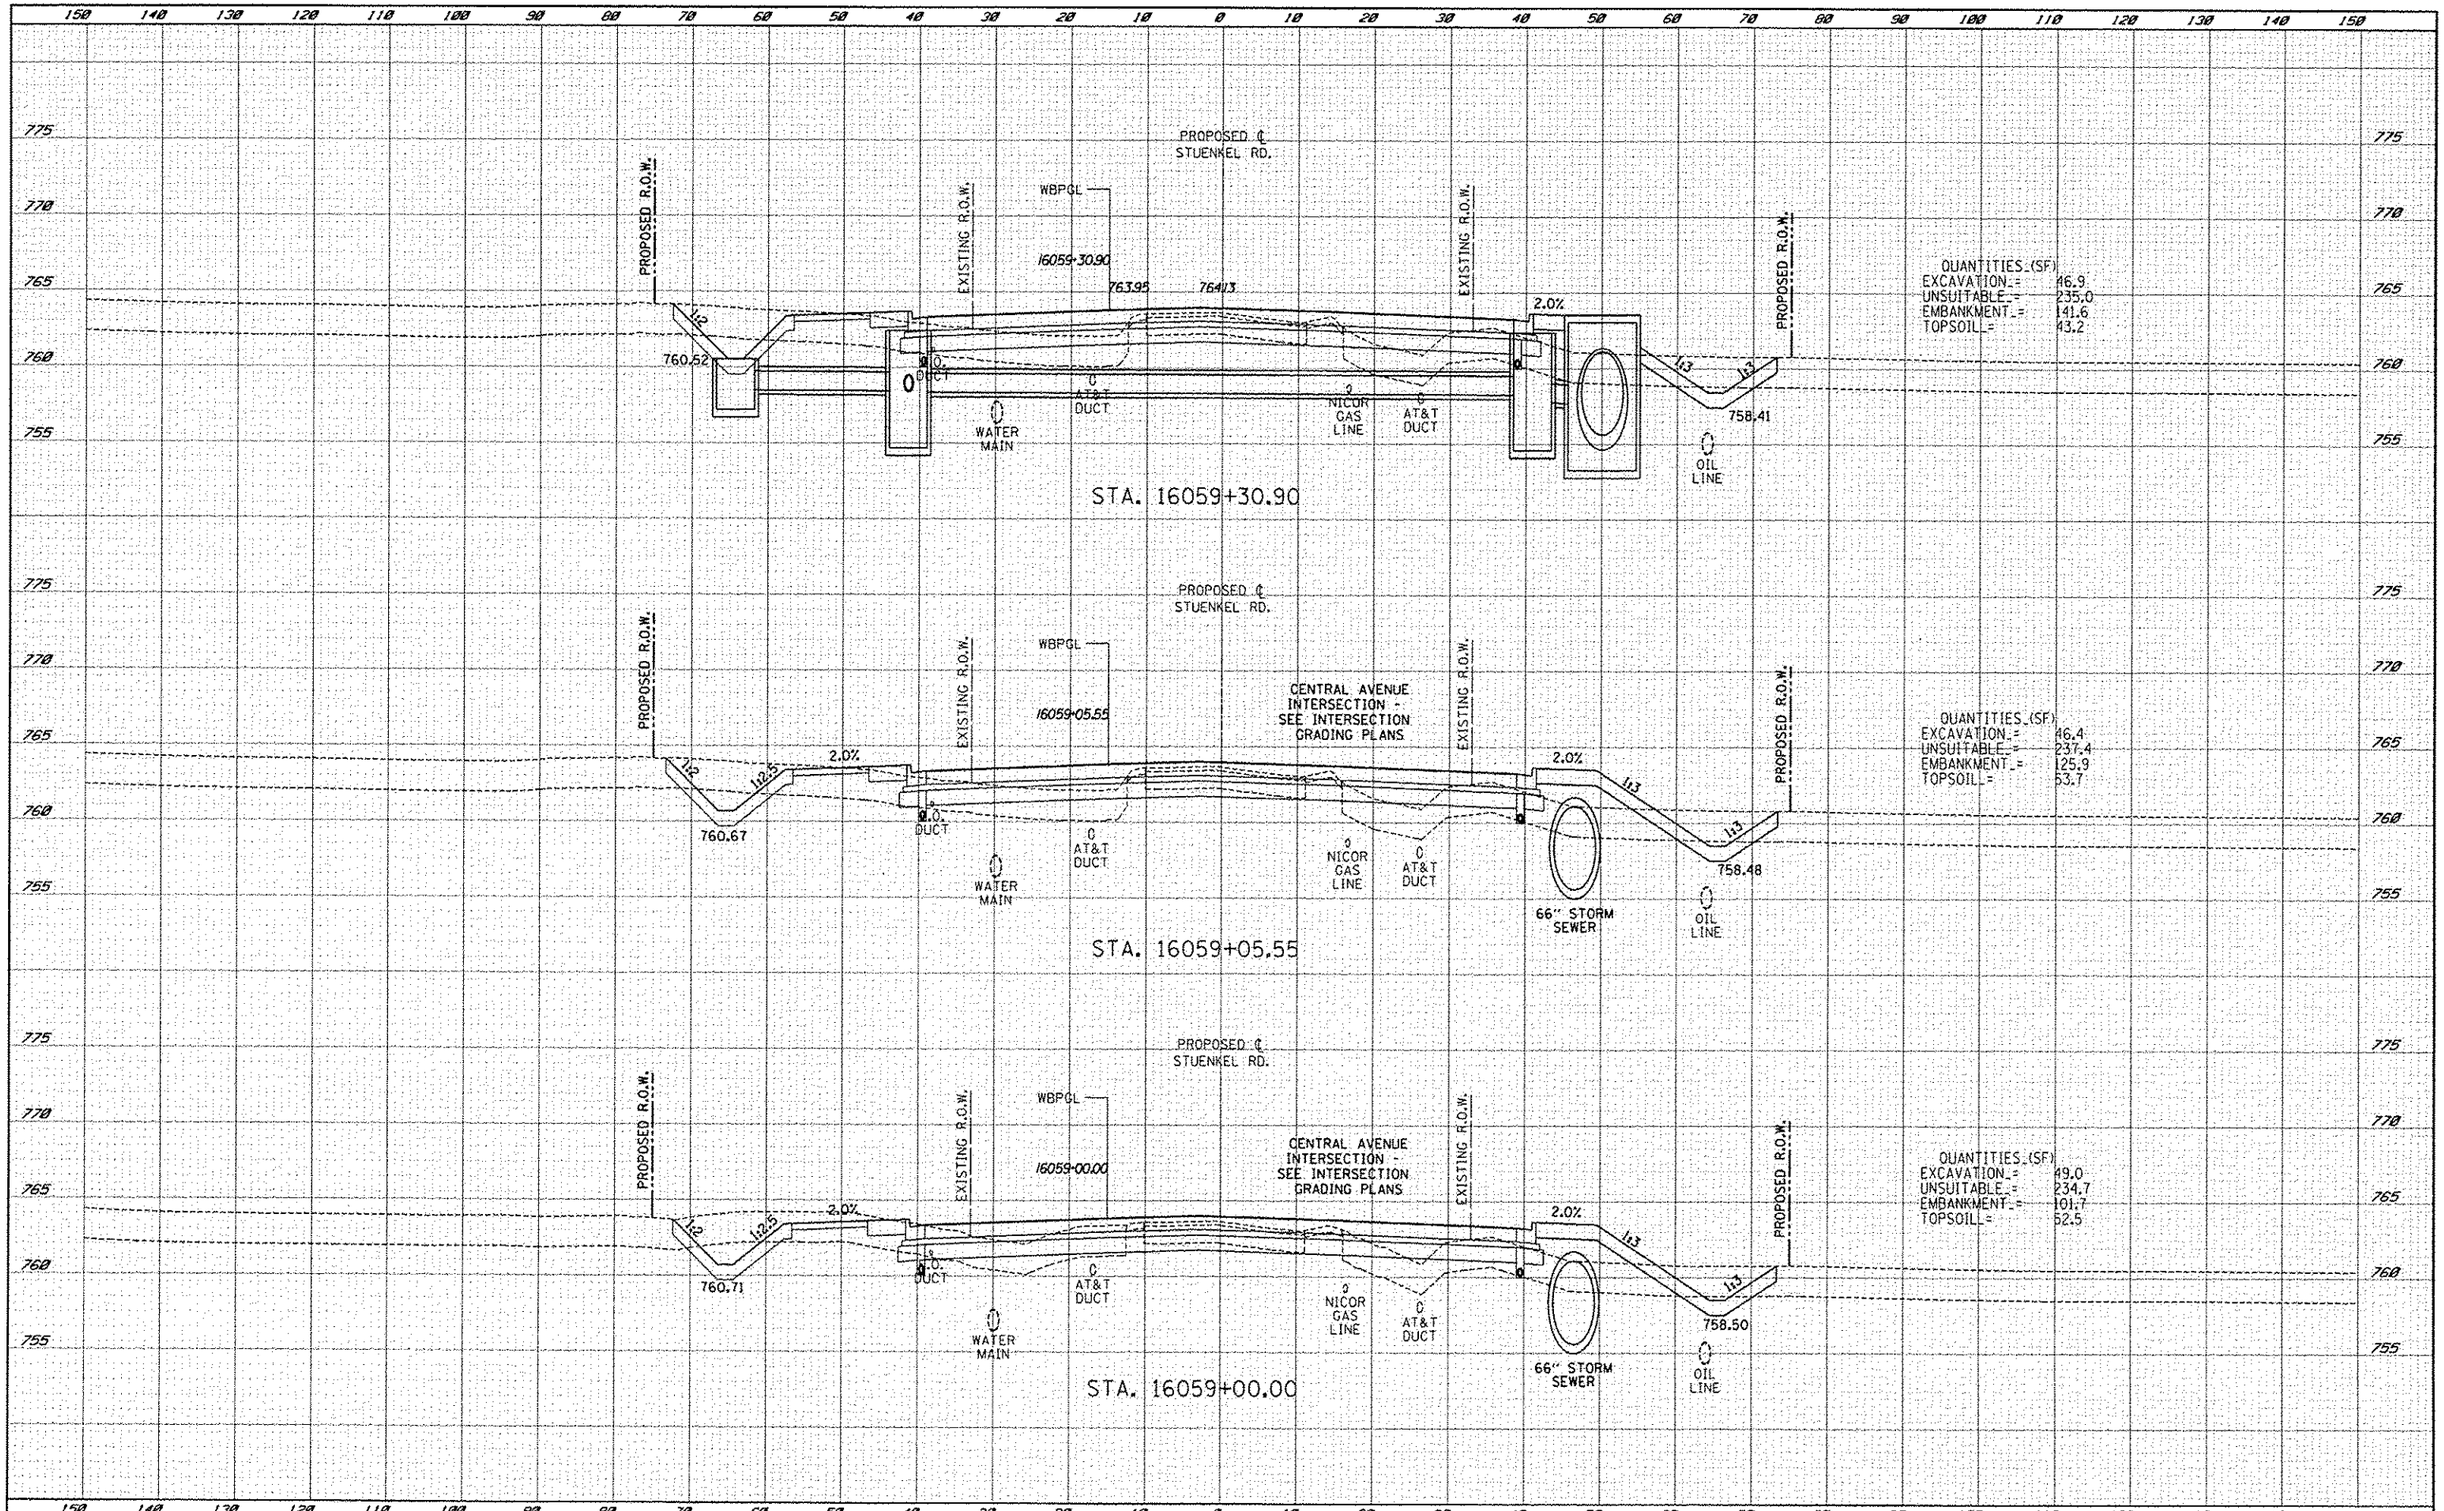

TY·LIN INTERNATIONAL	USER NAME	DESIGNED JDF	REVISED 10/18/13	STATE OF ILLINOIS DEPARTMENT OF TRANSPORTATION	I-57 AT STUENKEL ROAD (NEW INTERCHANGE) PROPOSED STUENKEL ROAD CROSS SECTIONS
	PLOT SCALE	DRAWN JDF	REVISED		SCALE: 1" = 10' SHEET NO. OF SHEETS STA. 16059+00.00 TO STA. 16059+30.90
	PLOT DATE	CHECKED JPM	REVISED		
		DATE 5/10/2013	REVISED		

F.A.I. RTE.	SECTION	COUNTY	TOTAL SHEETS	SHEET NO.
57	99-1HB-RI	WILL	679	479
		CONTRACT NO. 60L69		
FED. ROAD DIST. NO.	ILLINOIS	FED. AID PROJECT		

P:\60026124\I-57 @ Stuenkel\Roads\XC Sheets\Interchange\XC Stuenkel 50X5 SHT.dgn