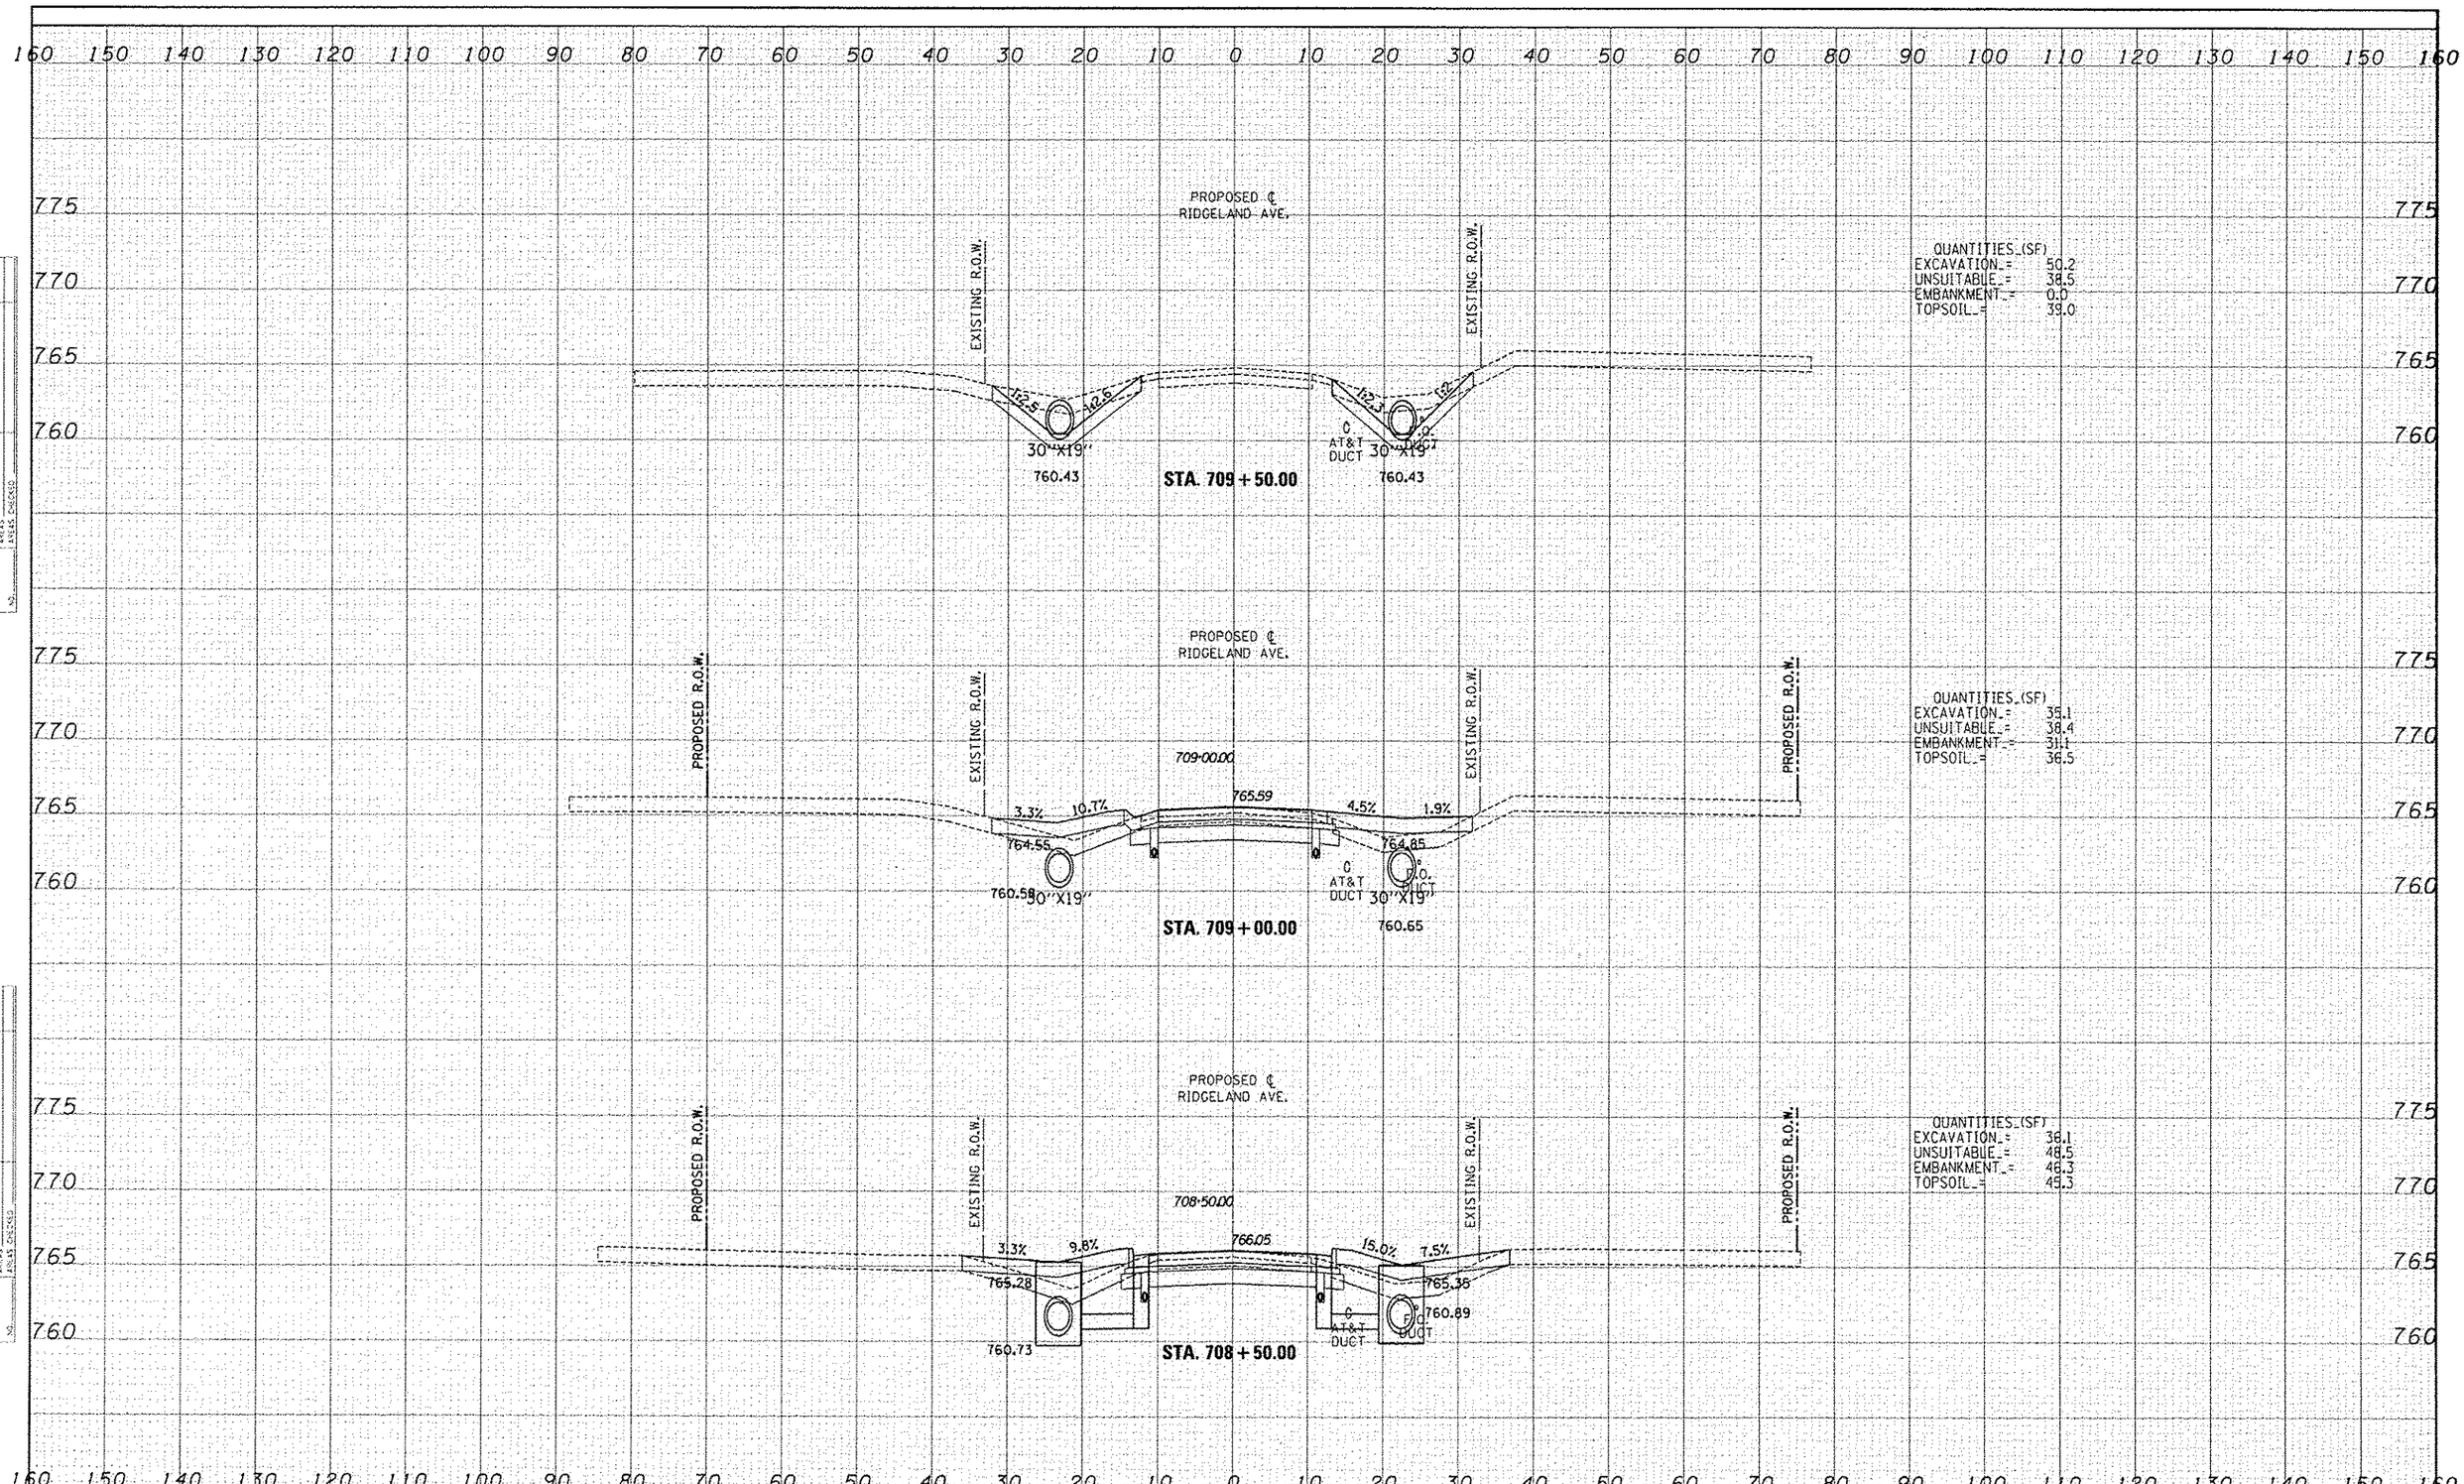

TYLIN INTERNATIONAL	USER NAME	DESIGNED JDF	REVISED	STATE OF ILLINOIS DEPARTMENT OF TRANSPORTATION	I-57 AT STUENKEL ROAD (NEW INTERCHANGE) PROPOSED RIDGELAND AVENUE CROSS SECTIONS
	PLOT SCALE	DRAWN JDF	REVISED		SCALE: 1" = 10' V" SHEET NO. OF SHEETS STA. 708+50.00 TO STA. 709+50.00
	PLOT DATE	CHECKED JPM	REVISED		FED. ROAD DIST. NO. ILLINOIS FED. AID PROJECT
		DATE 5/10/2013	REVISED		

F.A.I. RTE.	SECTION	COUNTY	TOTAL SHEETS	SHEET NO.
57	99-IHB-R1	WILL	679	506
		CONTRACT NO. 60L69		

P:\60026120-57.9.Studies\DO\RoadWay\3Interchange\N23 Ridgeland 50X5.SHT.dgn