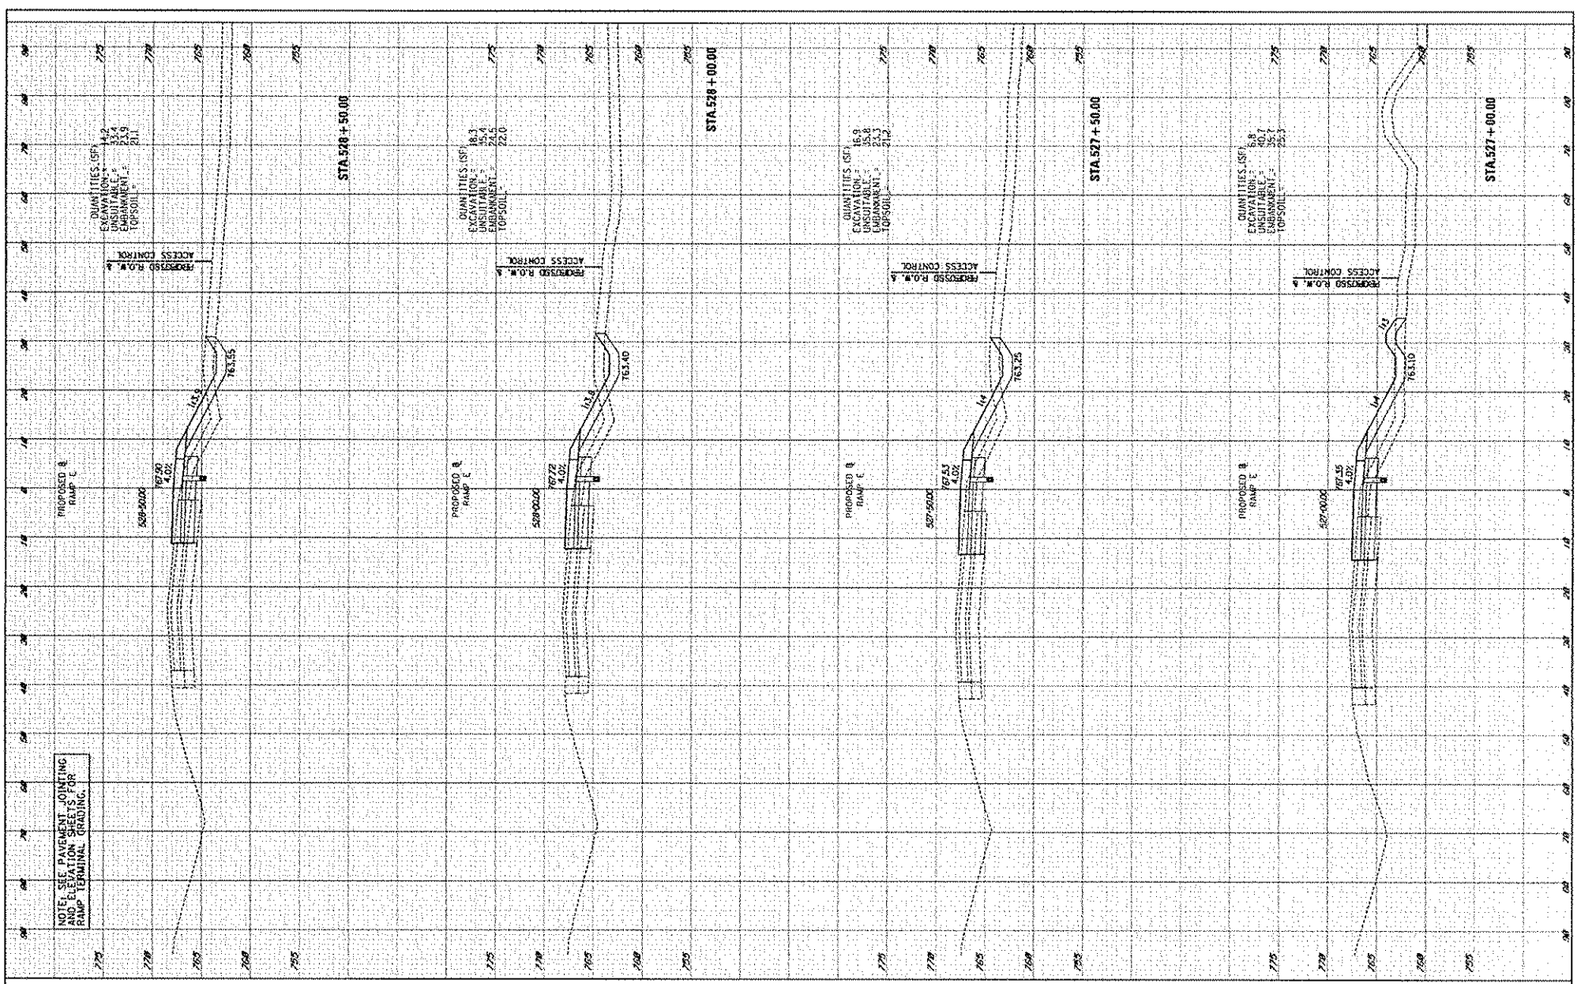

TYLIN INTERNATIONAL	USER NAME =	DESIGNED JDF	REVISED 10/18/2013	STATE OF ILLINOIS DEPARTMENT OF TRANSPORTATION	I-57 AT STUENKEL ROAD (NEW INTERCHANGE) PROPOSED RAMP E CROSS SECTIONS	F.A.I. RTE. 57	SECTION 99-1HB-P1	COUNTY WILL	TOTAL SHEET SHEETS NO. 679 / 610
	PLOT SCALE =	DRAWN JDF	REVISED						CONTRACT NO. 60L69
	PLOT DATE =	CHECKED JPM	REVISED		SCALE: 1" = 5'	SHEET NO. OF SHEETS	STA. 527+00.00 TO STA. 528+50.00	FED. ROAD DIST. NO.	ILLINOIS FED. AID PROJECT
		DATE 5/10/2013	REVISED						

P:\6026121-57_E_Stuenkel\Road\C3_Interchange\C3_Ramp E_XS_Sht.dgn