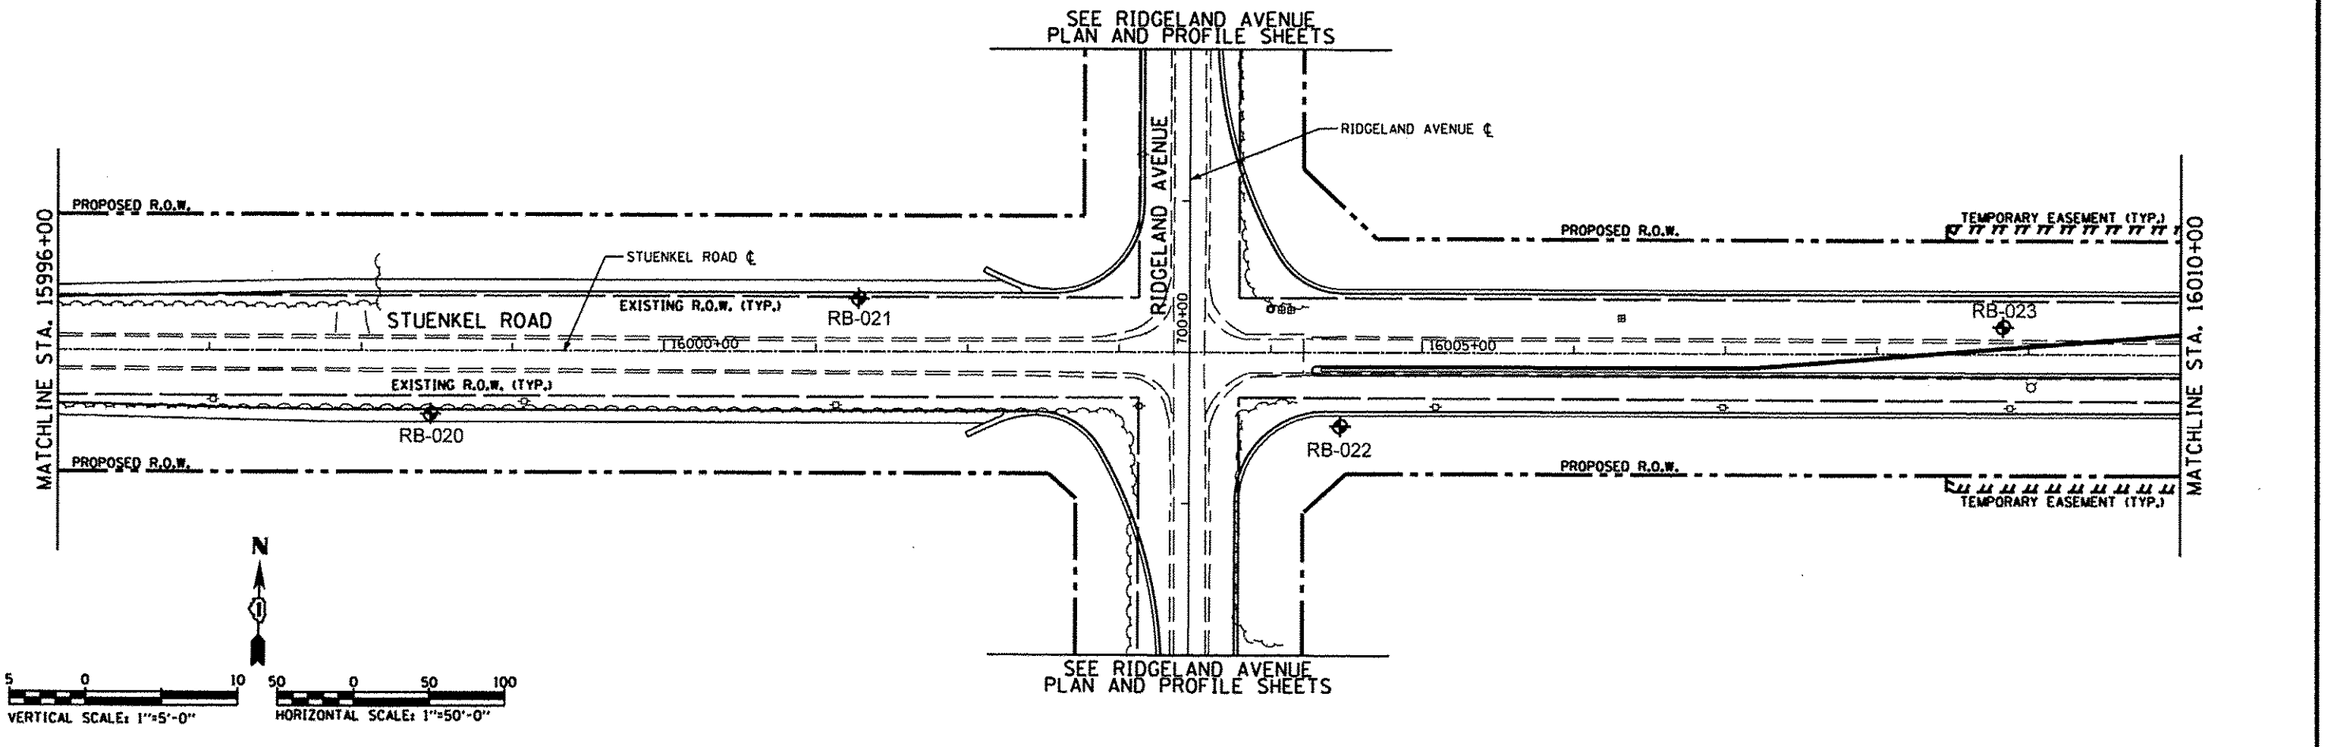

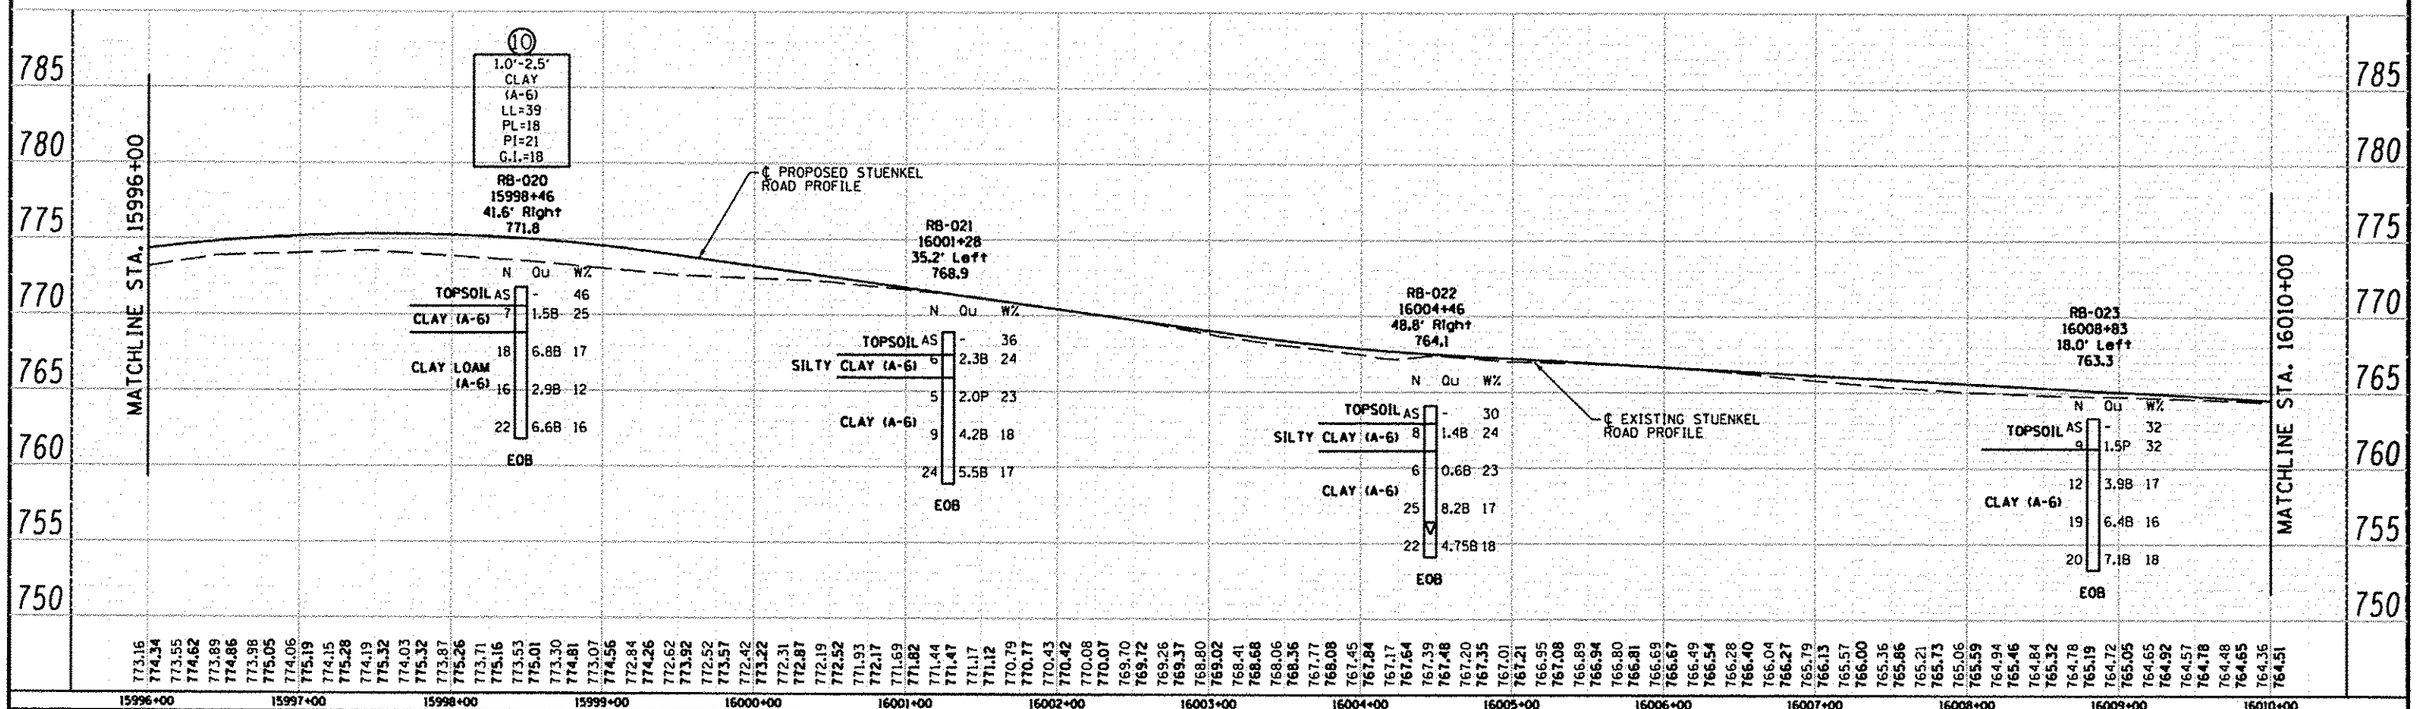

Geo Services, Inc. Geotechnical, Environmental & Civil Engineering 805 Amherst Court, Suite 204 Naperville, Illinois 60565 (630) 355-2836	USER NAME =	DESIGNED - RWC	REVISED -
		DRAWN - RWC	REVISED -
	PLOT SCALE =	CHECKED - AJP	REVISED -
	PLOT DATE =	DATE - 8/16/2012	REVISED -

STATE OF ILLINOIS
DEPARTMENT OF TRANSPORTATION

STUENKEL ROAD
SOIL BORING PLAN AND PROFILE

SCALE: 1:5V 1:50H | SHEET NO. 5 OF 10 SHEETS | STA. 15996+00 TO STA. 16010+00

F.A. RTE.	SECTION	COUNTY	TOTAL SHEETS	SHEET NO.
		COOK	679	614
		CONTRACT NO.		
FED. ROAD DIST. NO.	ILLINOIS	FED. AID PROJECT		