DETOUR PLAN

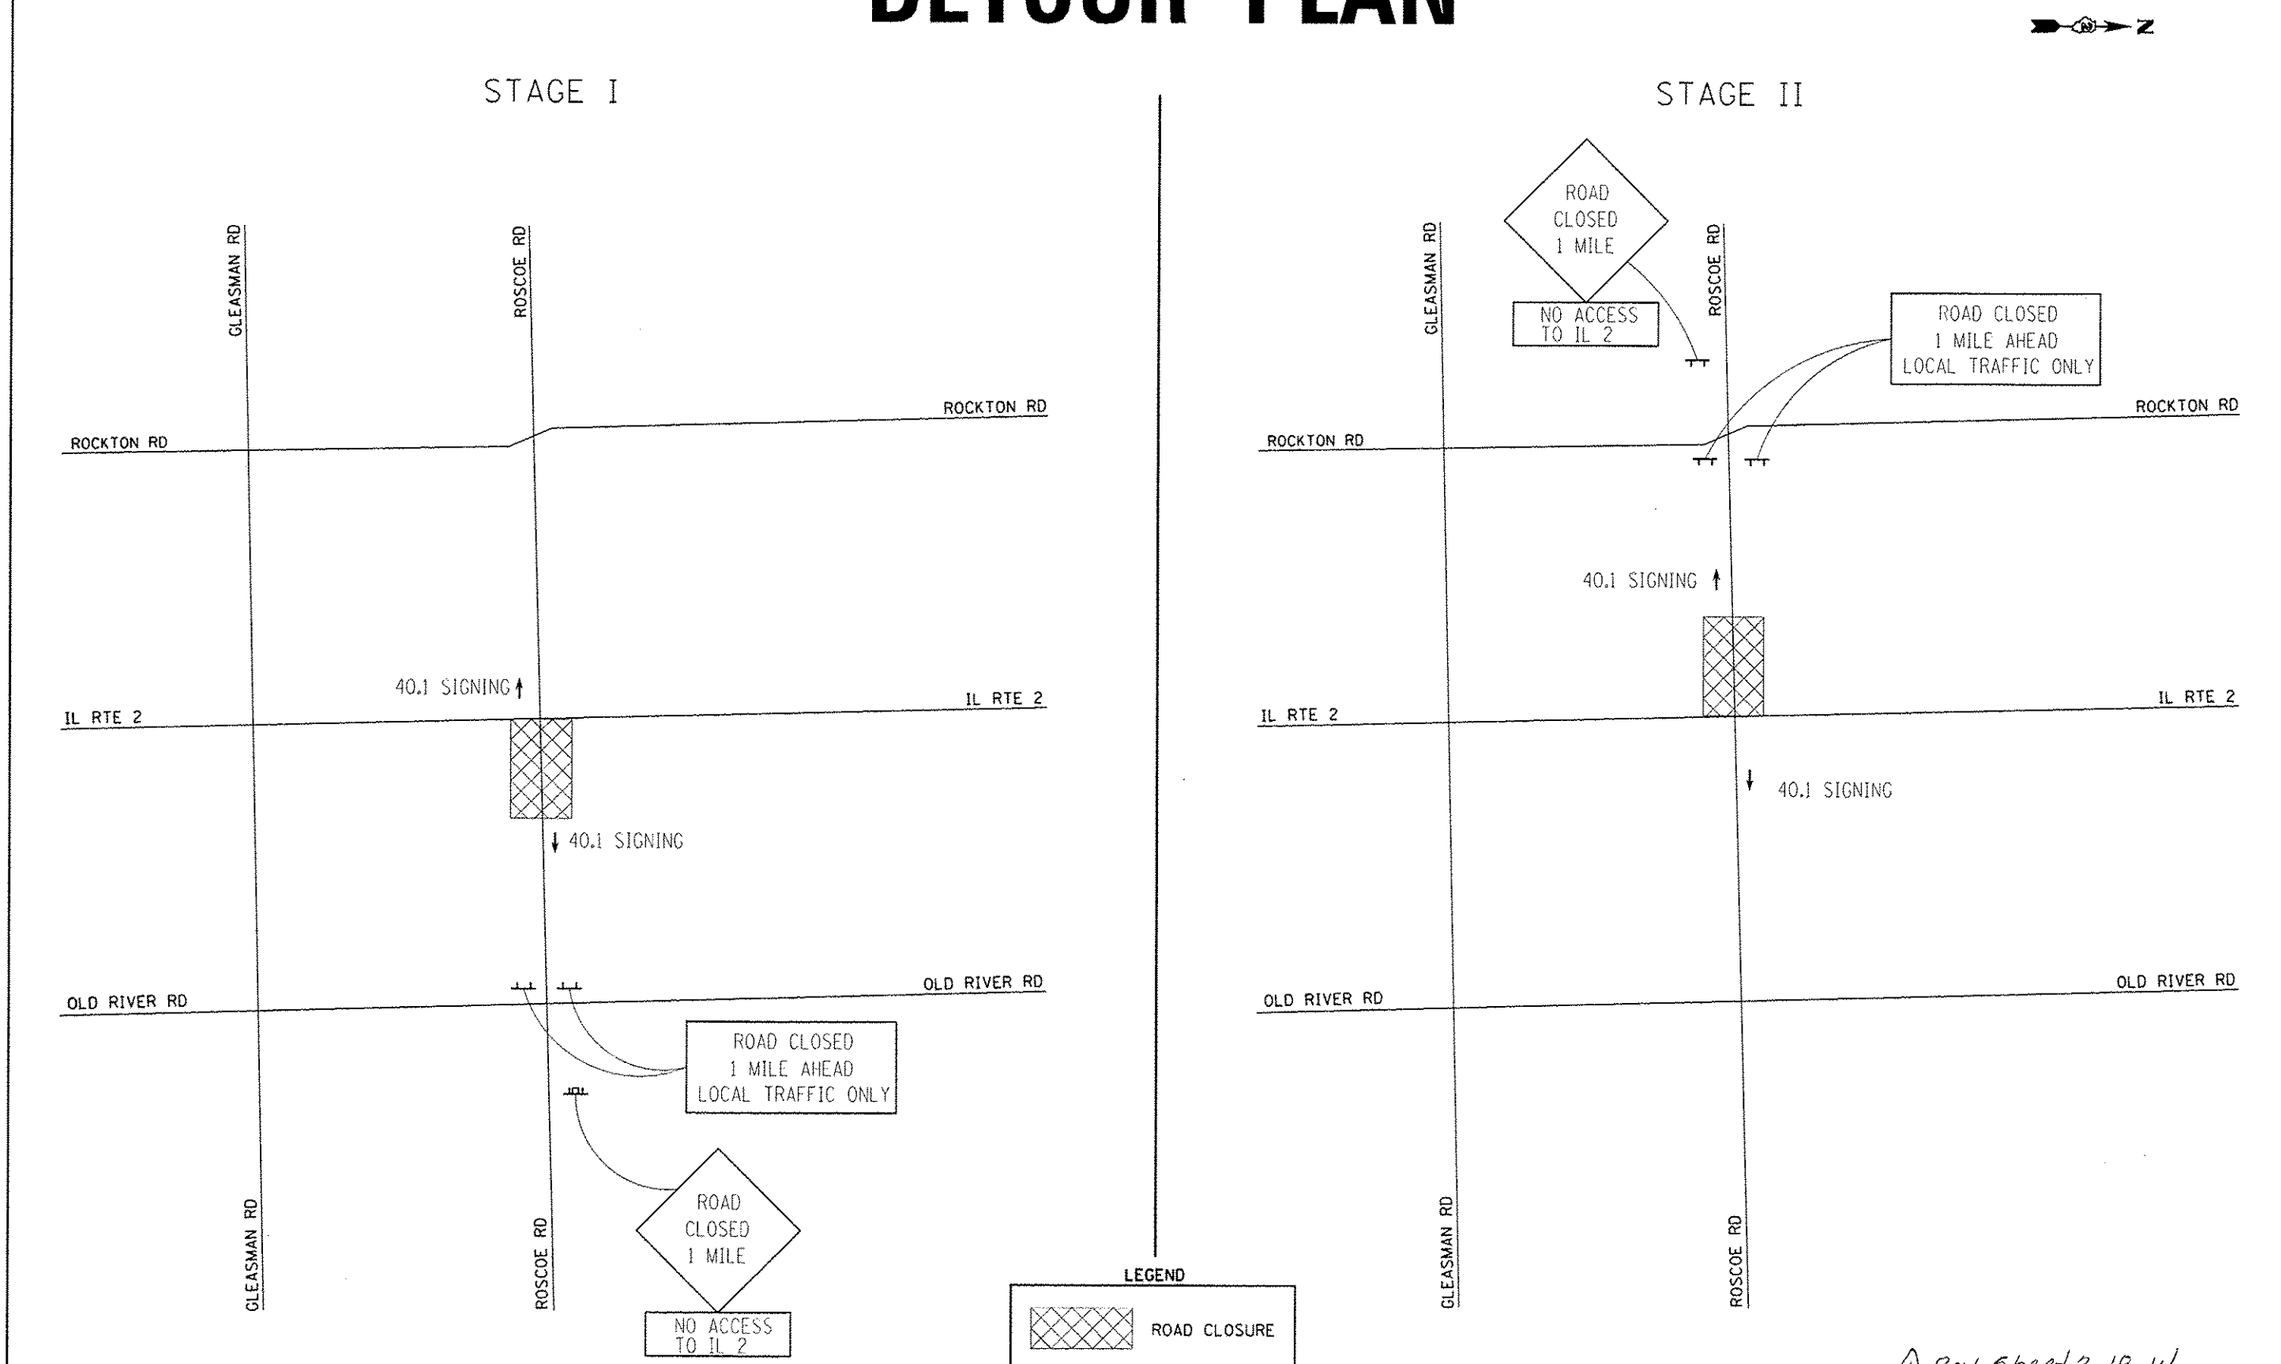

Rev. Sheet 2-18-14

FILE NAME = c:\pw_work\pwidot\rundbladerrr\d0331856\D284983-sht-DETOUR-01.dgn	USER NAME =	DESIGNED -	REVISED -
		DRAWN -	REVISED -
	PLOT SCALE =	CHECKED -	REVISED -
	PLOT DATE =	DATE -	REVISED -

STATE OF ILLINOIS
DEPARTMENT OF TRANSPORTATION

ROSCOE ROAD
ROAD CLOSURE SIGNING PLAN

SCALE: NTS | SHEET 46 OF 179 SHEETS | STA. | TO STA.

F.A.P. RTE.	SECTION	COUNTY	TOTAL SHEETS	SHEET NO.
734	77R-1	WINNEBAGO	179	46
		CONTRACT NO. 64H70		
		ILLINOIS FED. AID PROJECT		