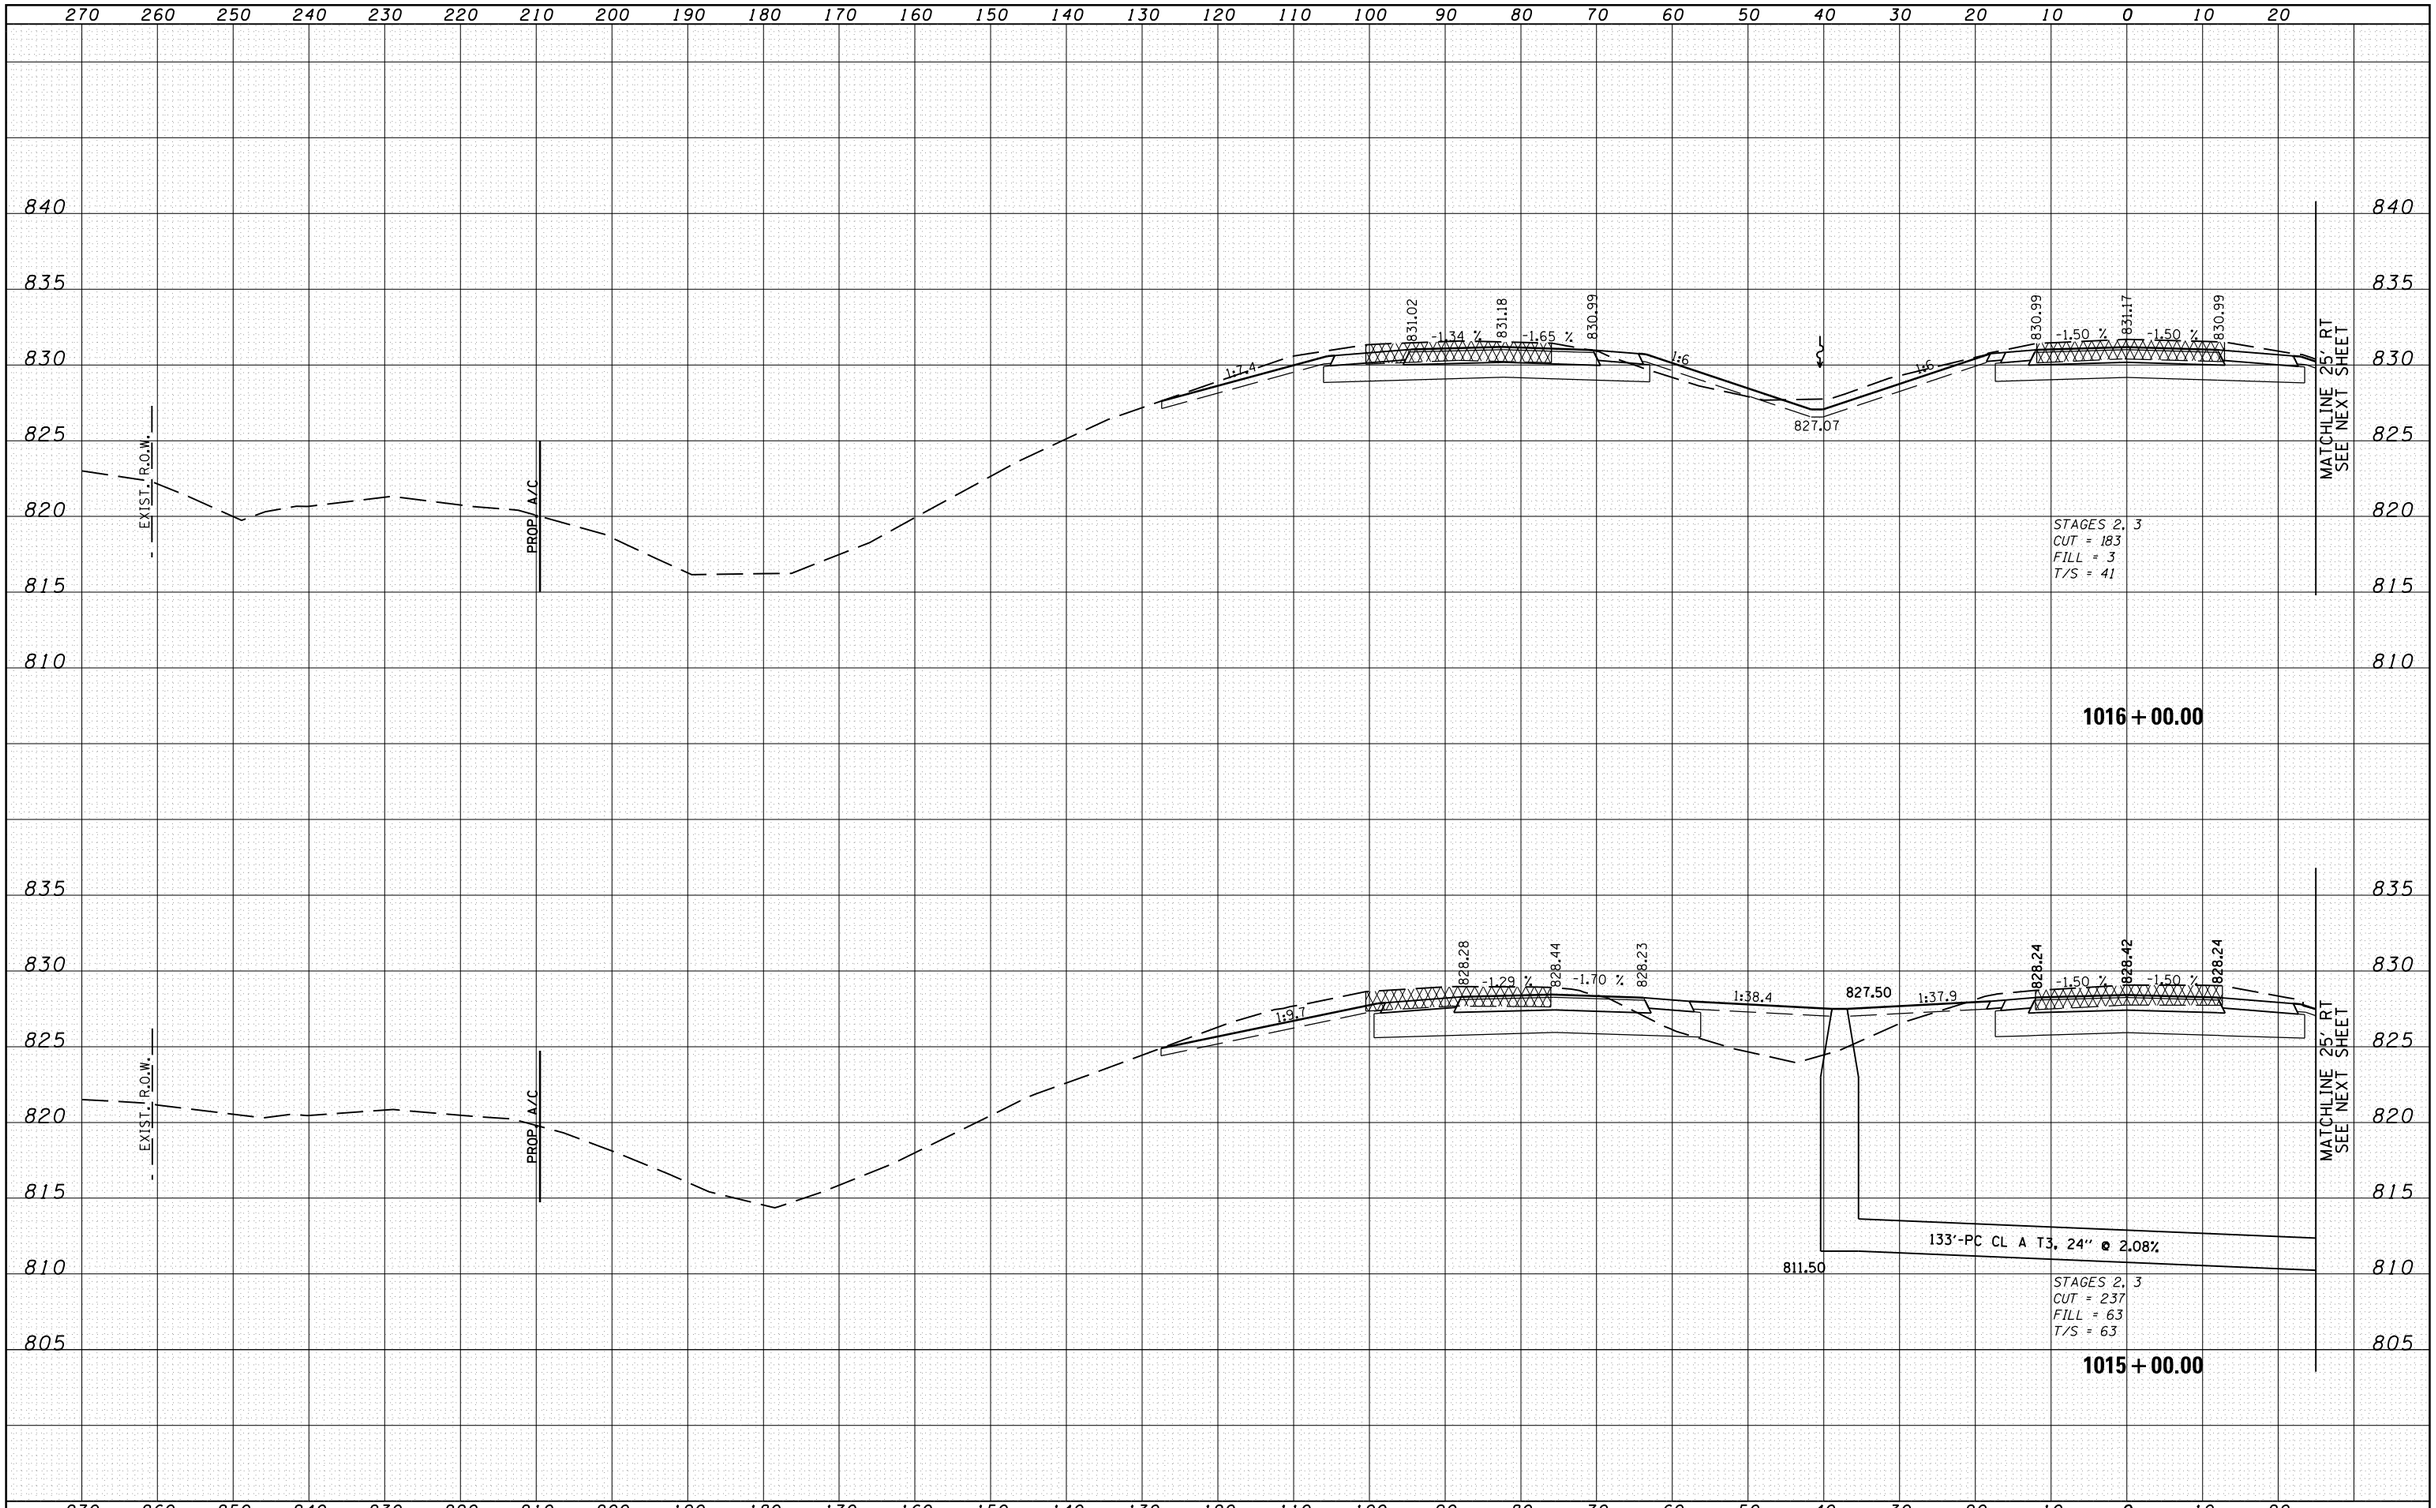


| FINAL SURVEY | BY | DATE |
|---|---|---|
| SURVEYED | | |
| PLOTTED | | |
| TEMPLATE | | |
| AREAS | | |
| AREAS CHECKED | | |
| NOTE BOOK NO. | | |

| ORIGINAL SURVEY | BY | DATE |
|---|---|---|
| SURVEYED | | |
| PLOTTED | | |
| TEMPLATE | | |
| AREAS | | |
| AREAS CHECKED | | |
| NOTE BOOK NO. | | |

| | | | |
|---|---|---|---|
| FILE NAME = c:\pw_work\pwidot\rundbladerrr\d0331836\D264H70-sht-xssht-IL_Route_2.dgn | USER NAME = | DESIGNED - RDT | REVISED - |
| | | DRAWN - RDT | REVISED - |
| | PLOT SCALE = | CHECKED - GC | REVISED - |
| | PLOT DATE = | DATE - 10-05-2012 | REVISED - |

**STATE OF ILLINOIS**
**DEPARTMENT OF TRANSPORTATION**

**ILLINOIS ROUTE 2**
**CROSS SECTIONS**

H: 1" = 10'
SCALE: V: 1" = 5'
SHEET NO. OF SHEETS
STA. 1015+00.00 TO STA. 1016+00.00

| F.AP. RTE. | SECTION | COUNTY | TOTAL SHEETS | SHEET NO. |
|---|---|---|---|---|
| 734 | 77R-1 | WINNEBAGO | 179 | 150 |

CONTRACT NO. 64H70
ILLINOIS FED. AID PROJECT