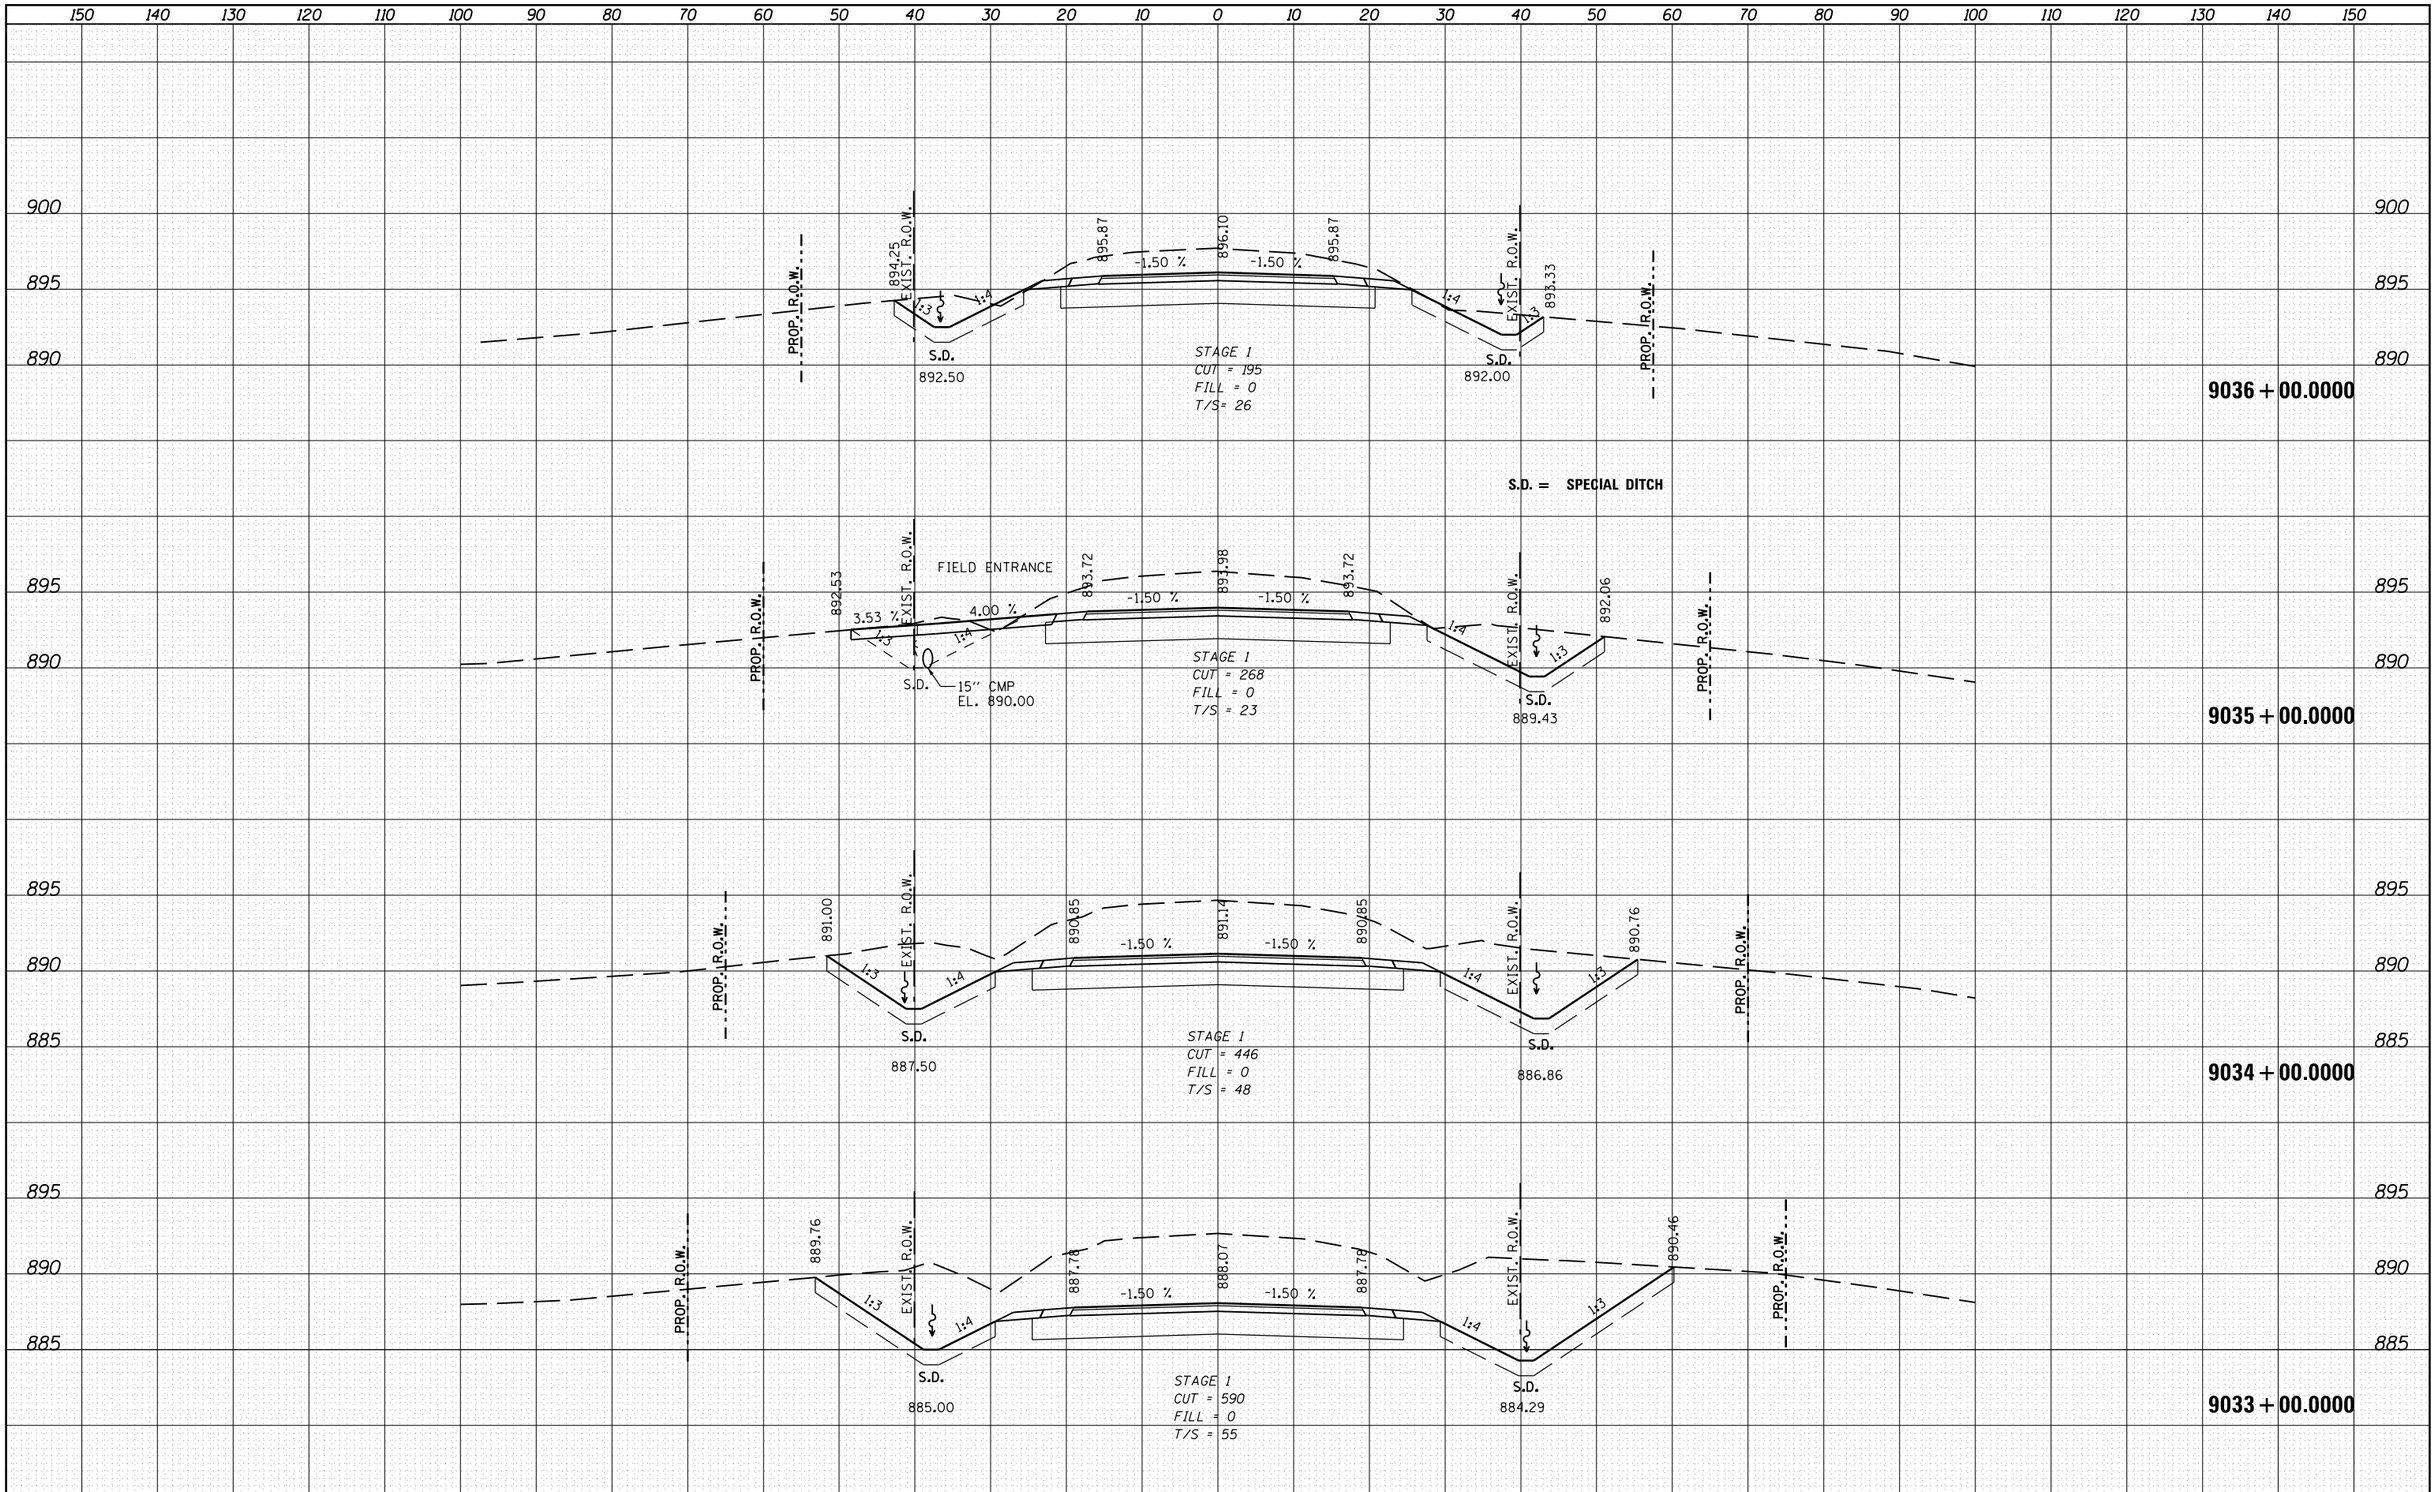

FILE NAME =	USER NAME = rundbladerr	DESIGNED -	REVISED -
c:\pw_work\pwidot\rundbladerr\d0331836\D264H70-sht-xssht-ROSCOE.dgn		DRAWN -	REVISED -
	PLOT SCALE = 20.0000 ' / in.	CHECKED -	REVISED -
Default	PLOT DATE = Fri Aug 16 10:43:09 2013	DATE -	REVISED -

STATE OF ILLINOIS
DEPARTMENT OF TRANSPORTATION

ROSCOE ROAD
CROSS SECTION SHEETS

SCALE: | SHEET OF SHEETS | STA. 9033+00.0000TO STA.9036+00.0000

F.A.P RTE.	SECTION	COUNTY	TOTAL SHEETS	SHEET NO.
734	77R-1	WINNEBAGO	179	159

CONTRACT NO. 64H70

ILLINOIS FED. AID PROJECT

FINAL SURVEY		BY	DATE
NOTE BOOK	SURVEYED		
	PLOTTED		
	TEMPLATE		
	AREAS		
NO.	AREAS CHECKED		

ORIGINAL SURVEY		BY	DATE
NOTE BOOK	SURVEYED		
	PLOTTED		
	TEMPLATE		
	AREAS		
NO.	AREAS CHECKED		