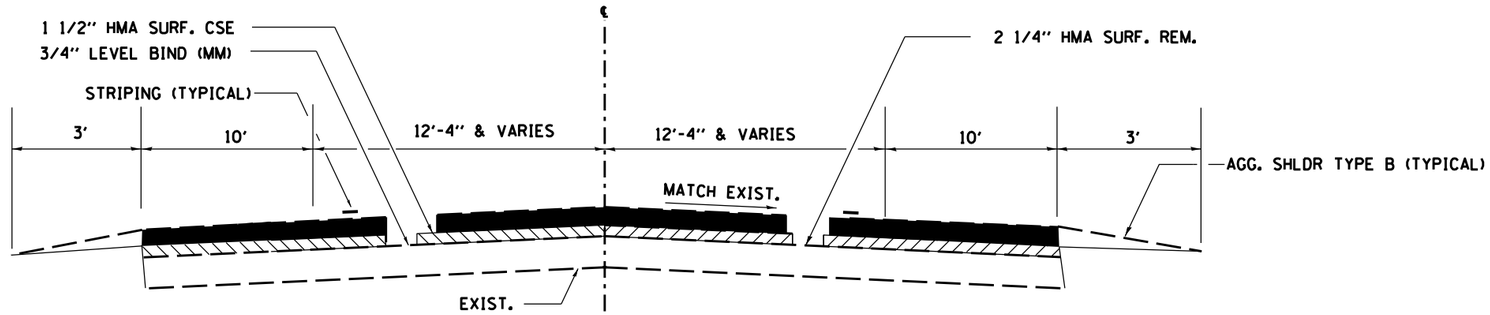

STA. 0+00 - 4+57
BALTIMORE DR TO 1800E RD

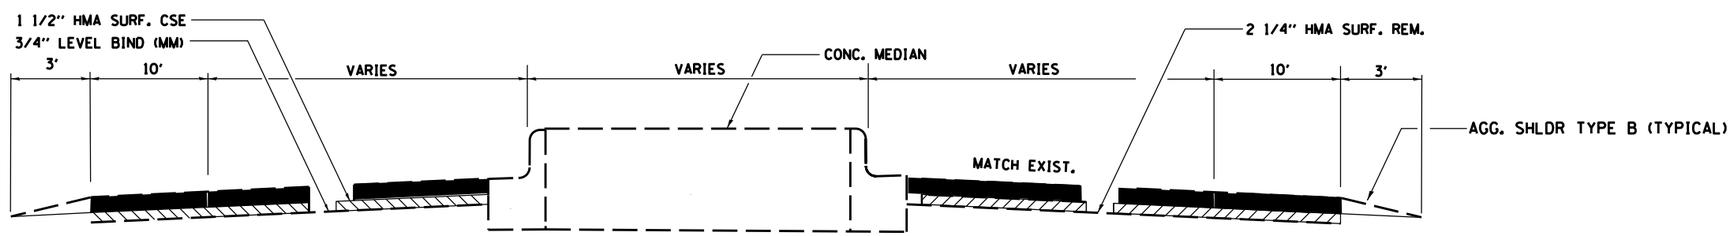

STA. 4+57 - 31+41
OMIT SN 027-0010
1800E RD TO JOHN/CENTENNIAL ST

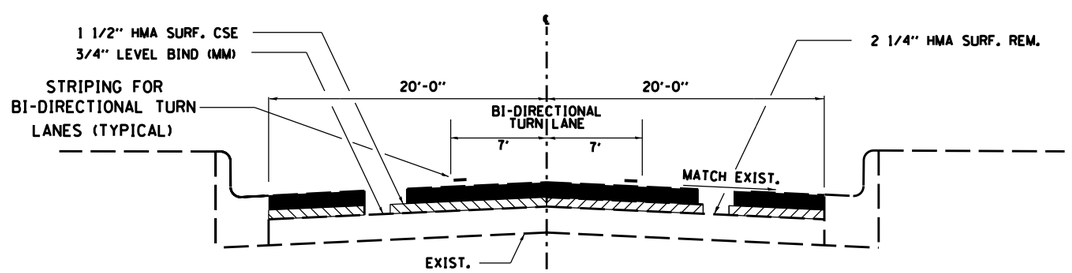

STA. 31+41 - 40+93

JOHN/CENTENNIAL ST TO SHALLEE COURT

FILE NAME = $FILEL$	USER NAME = $USER$	DESIGNED - ___	REVISED - ___	STATE OF ILLINOIS DEPARTMENT OF TRANSPORTATION	TYPICAL SECTIONS	F.A.P RTE.	SECTION	COUNTY	TOTAL SHEETS	SHEET NO.
		DRAWN - ___	REVISED - ___			697	(17) RS-4	FORD	31	8
	PLOT SCALE = $SCALE$	CHECKED - ___	REVISED - ___					CONTRACT NO. 66A94		
	PLOT DATE = $DATE$	DATE - ___	REVISED - ___		SCALE: ___ SHEET ___ OF ___ SHEETS STA. ___ TO STA. ___		ILLINOIS FED. AID PROJECT			