FIGURE A.

## MARKED DETOUR ROUTE OVERVIEW

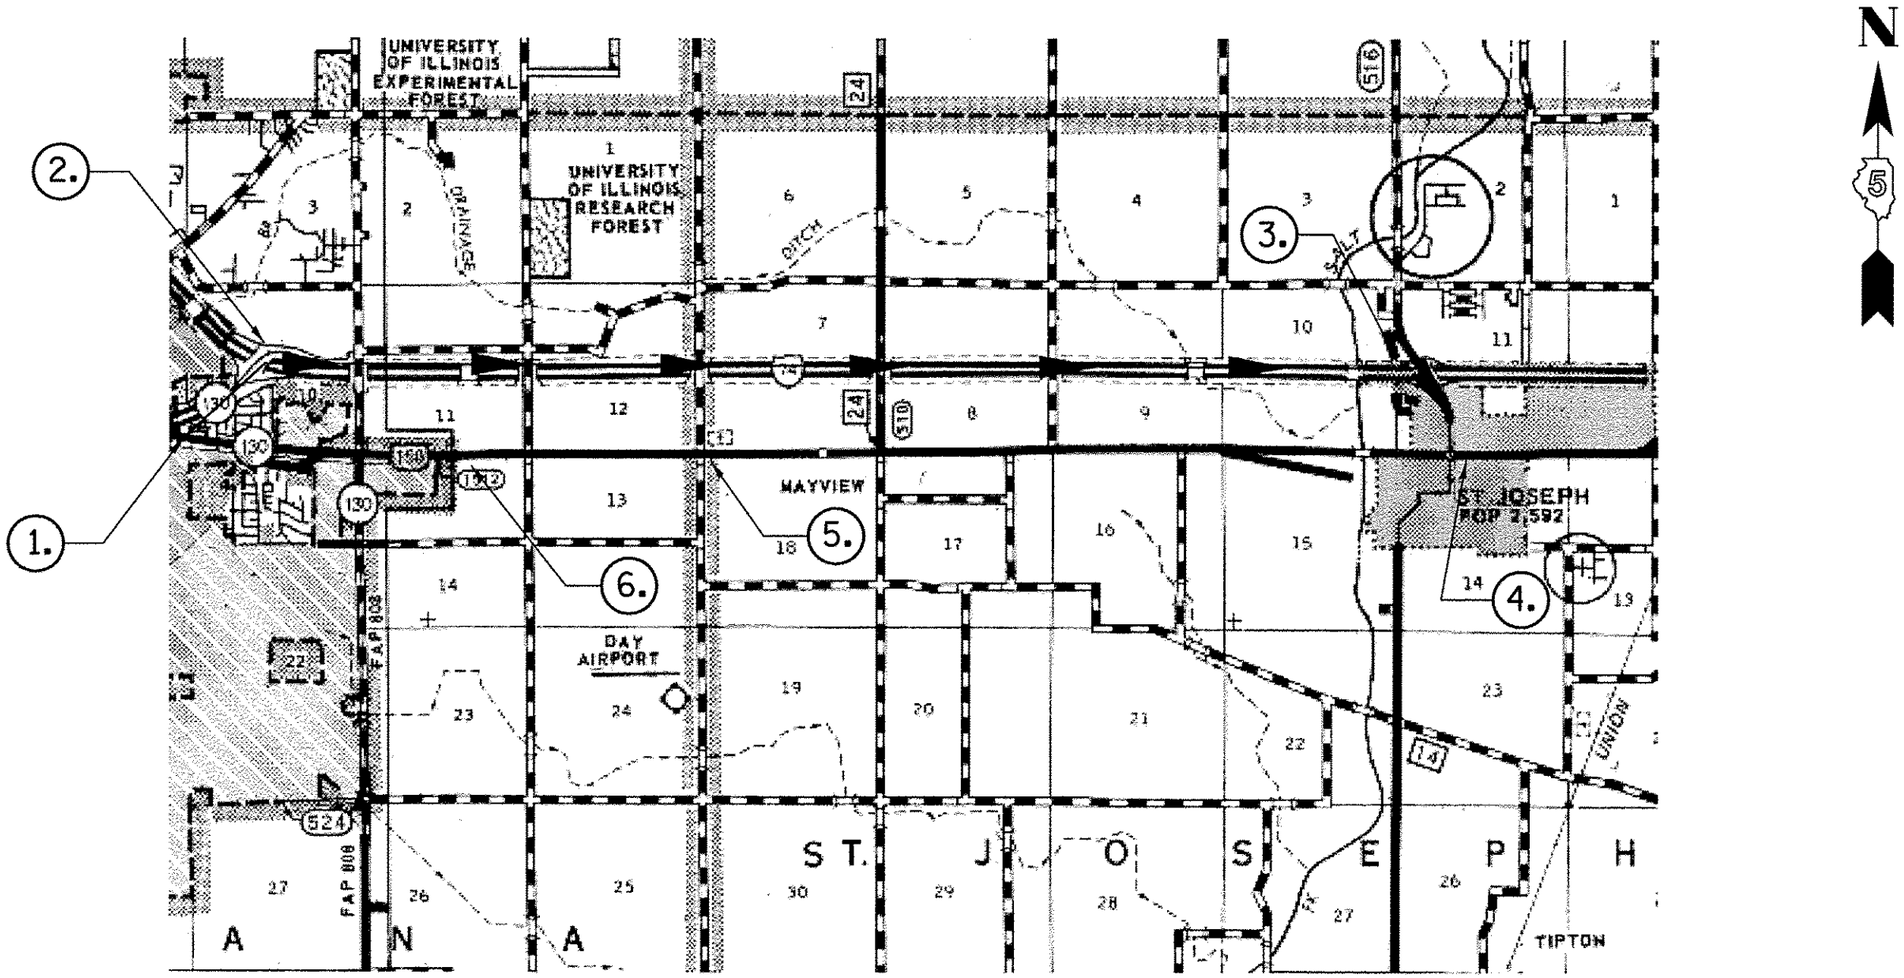


DETAIL NOTE:

ALL DETOUR SIGN LOCATIONS ARE SUBJECT TO FIELD ADJUSTMENT IN CASE OF CONFLICTS. ANY ADJUSTMENTS WILL BE COORDINATED BY THE ENGINEER, THE CONTRACTOR, AND THE BUREAU OF OPERATIONS (CLARK PIPER) PRIOR TO ROAD CLOSURE.

MARKED DETOUR ROUTE

| | | | | | | | | | | | |
|---|---|---|---|---|---|---|---|---|---|---|---|
| FILE NAME = o:\pw_work\pwidot\cearlock\d0120316\D570663-sht-details.dgn | USER NAME = cearlock | DESIGNED - JMS | REVISED - | STATE OF ILLINOIS DEPARTMENT OF TRANSPORTATION | DETAIL OF ROAD CLOSURE DETOUR | F.A.U. RTE. | SECTION | COUNTY | TOTAL SHEETS | SHEET NO. |
| | PLOT SCALE = 40.0000 ' / in. | DRAWN - JMS | REVISED - | | | * | (2X,3)RS-3 & 2RS-4 | CHAMPAIGN | 551 | 270 |
| | PLOT DATE = 10/10/2013 | CHECKED - | REVISED - | | | * F.A.U. 7152 & F.A.S. 1512 | | CONTRACT NO. 70663 | | |
| | | DATE - 062911 | REVISED - | | SCALE: NONE / SHEET NO. 1 OF 4 SHEETS / STA. / TO STA. | | | ILLINOIS FED. AID PROJECT | | |