FINAL SURVEY	NO.	BY	DATE
SURVEYED			
PLOTTED			
TEMPLATE			
NOTE BOOK			
AREAS CHECKED			

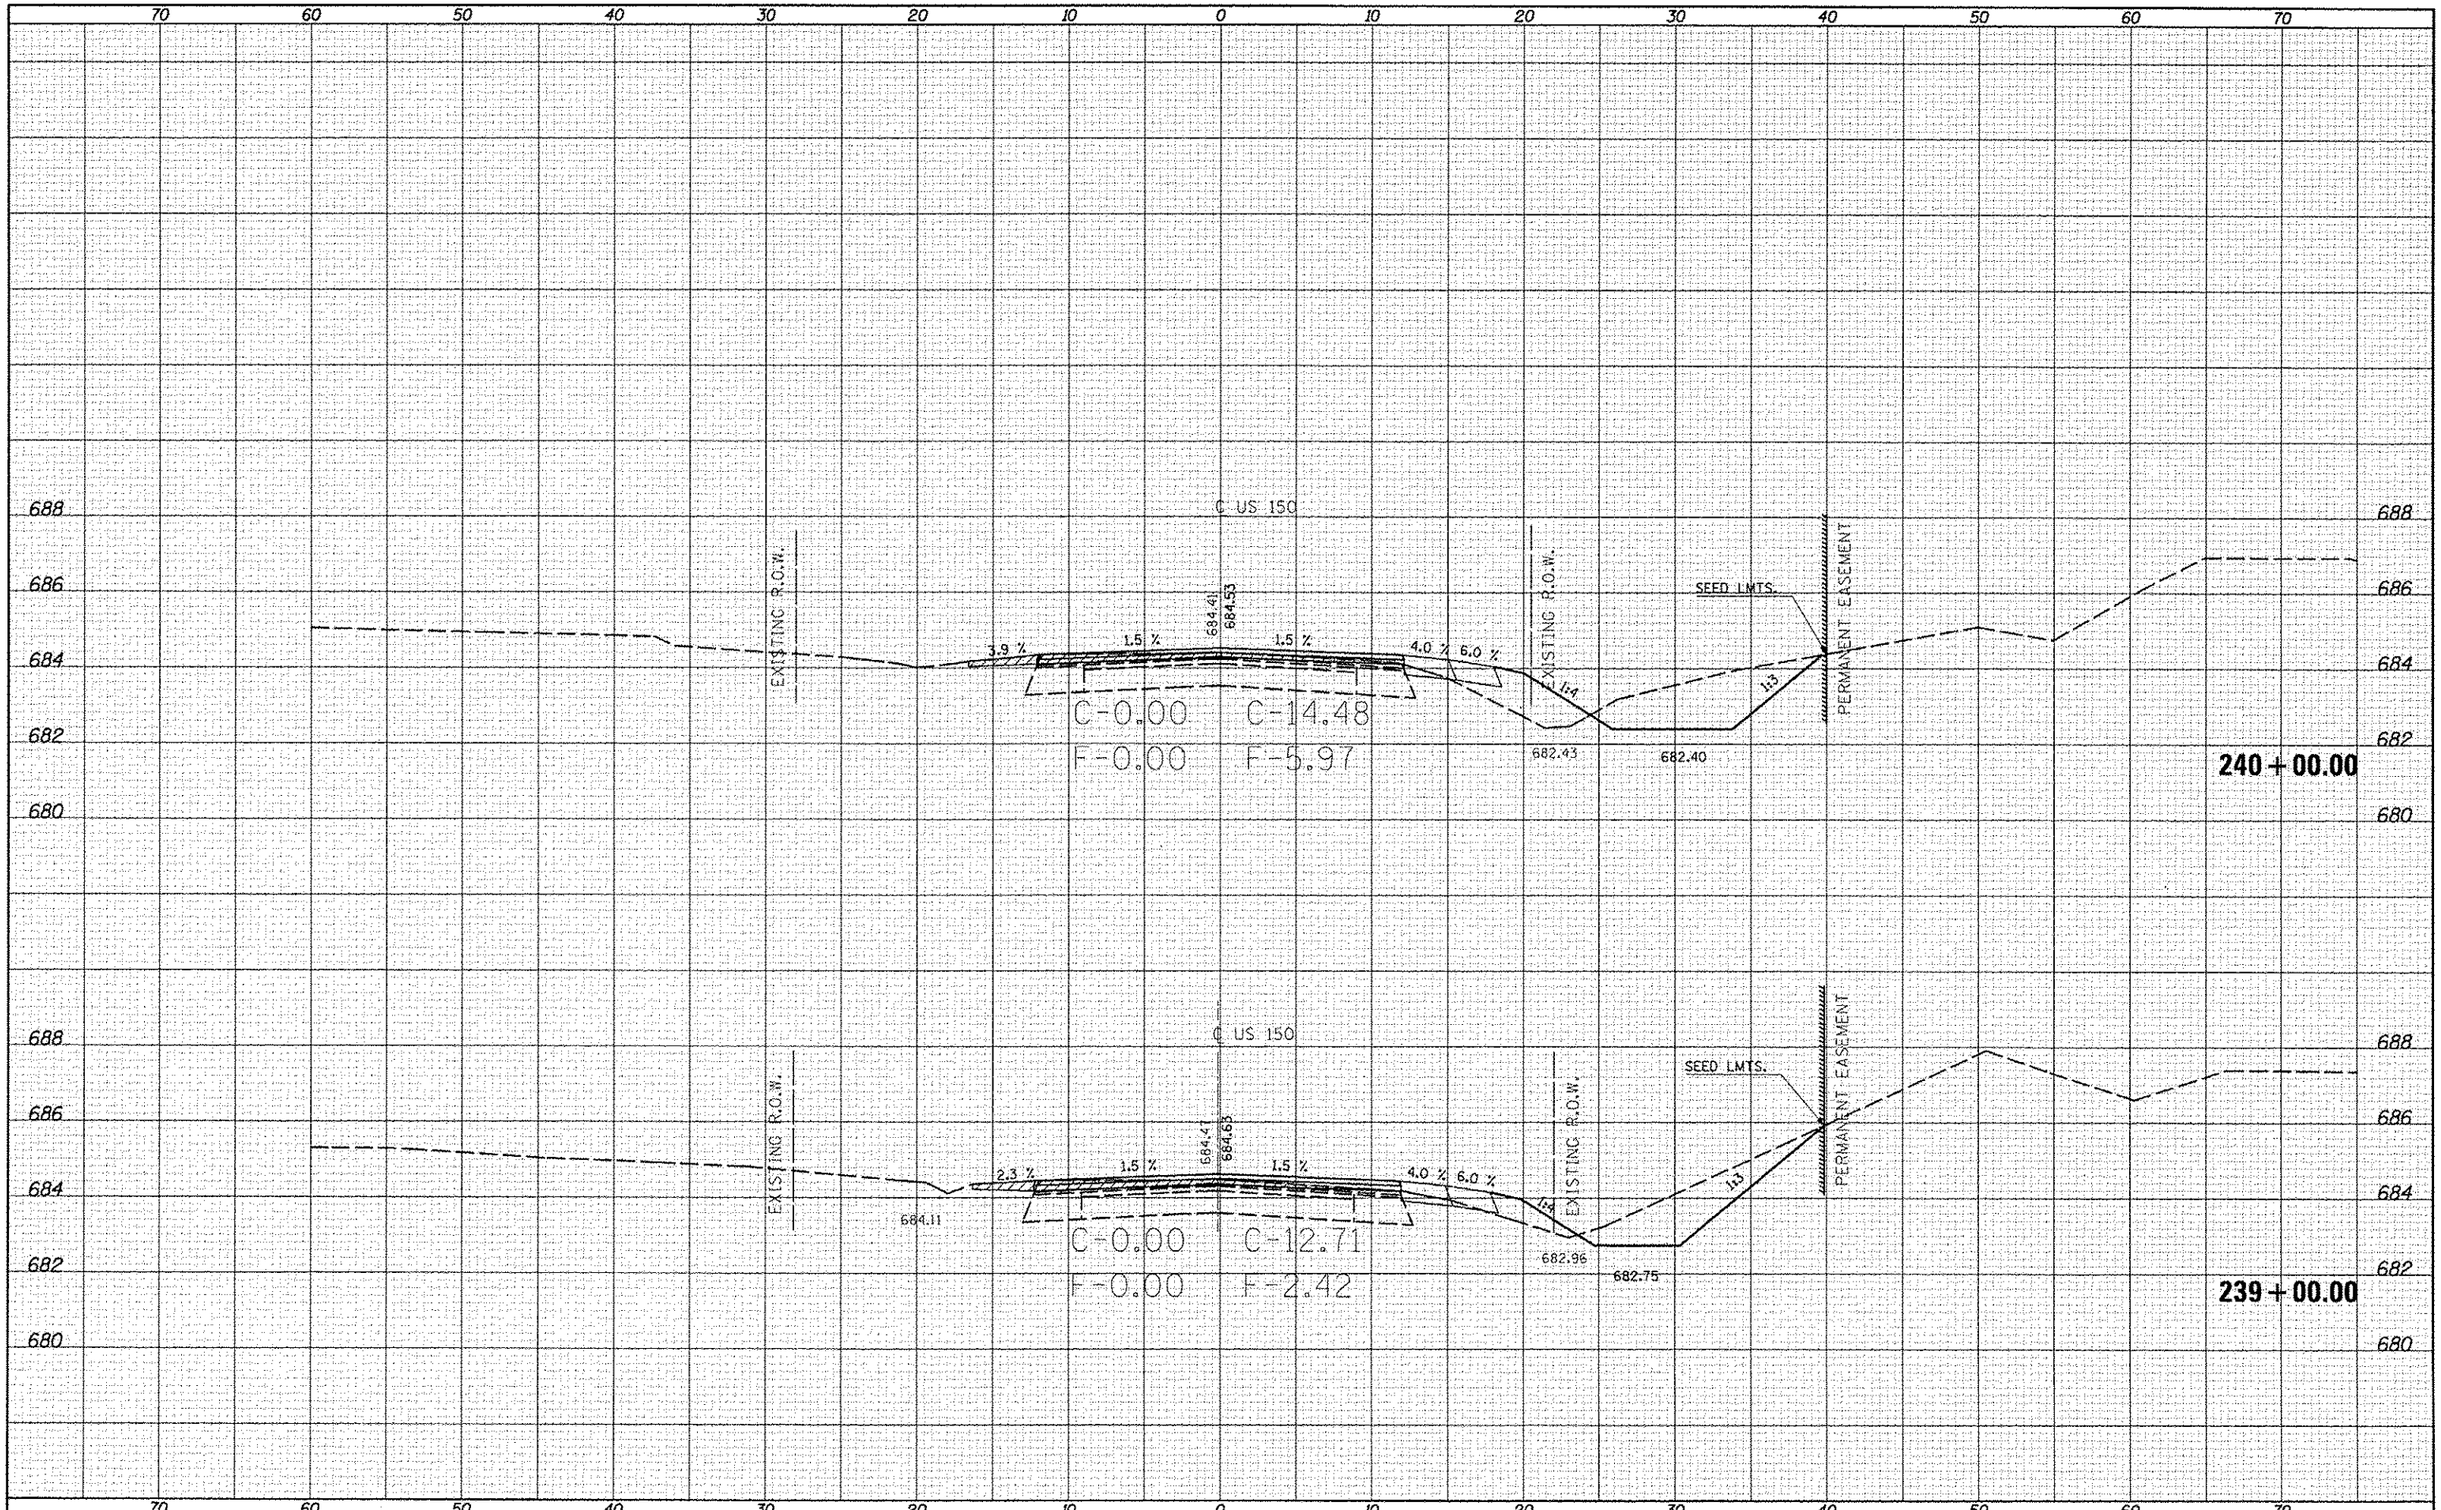

ORIGINAL SURVEY	NO.	BY	DATE
SURVEYED			
PLOTTED			
TEMPLATE			
NOTE BOOK			
AREAS CHECKED			

FILE NAME = c:\pw_work\pwidot\ceerlockjd\d0253076\D570663-sht-US-150_xs.dgn	USER NAME = ceerlockjd	DESIGNED -	REVISED -
		DRAWN -	REVISED -
	PLOT SCALE = 10.0000 ' / in.	CHECKED -	REVISED -
•MODELNAME•	PLOT DATE = 10/18/2013	DATE -	REVISED -

STATE OF ILLINOIS
DEPARTMENT OF TRANSPORTATION

US-150 CROSS SECTIONS

SCALE: | SHEET 87 OF 207 SHEETS | STA. 239+00.00 TO STA. 240+00.00

F.A. RTE.	SECTION	COUNTY	TOTAL SHEETS	SHEET NO.
•	(2X,3)RS-3 & 2RS-4	Champaign	551	399
•F.A.U. 7152 & F.A.S. 1512		CONTRACT NO. 70663		
	ILLINOIS FED. AID PROJECT			