70 60 50 40 30 20 10 0 10 20 30 40 50 60 70

674 672 670 668 666 664 662 660

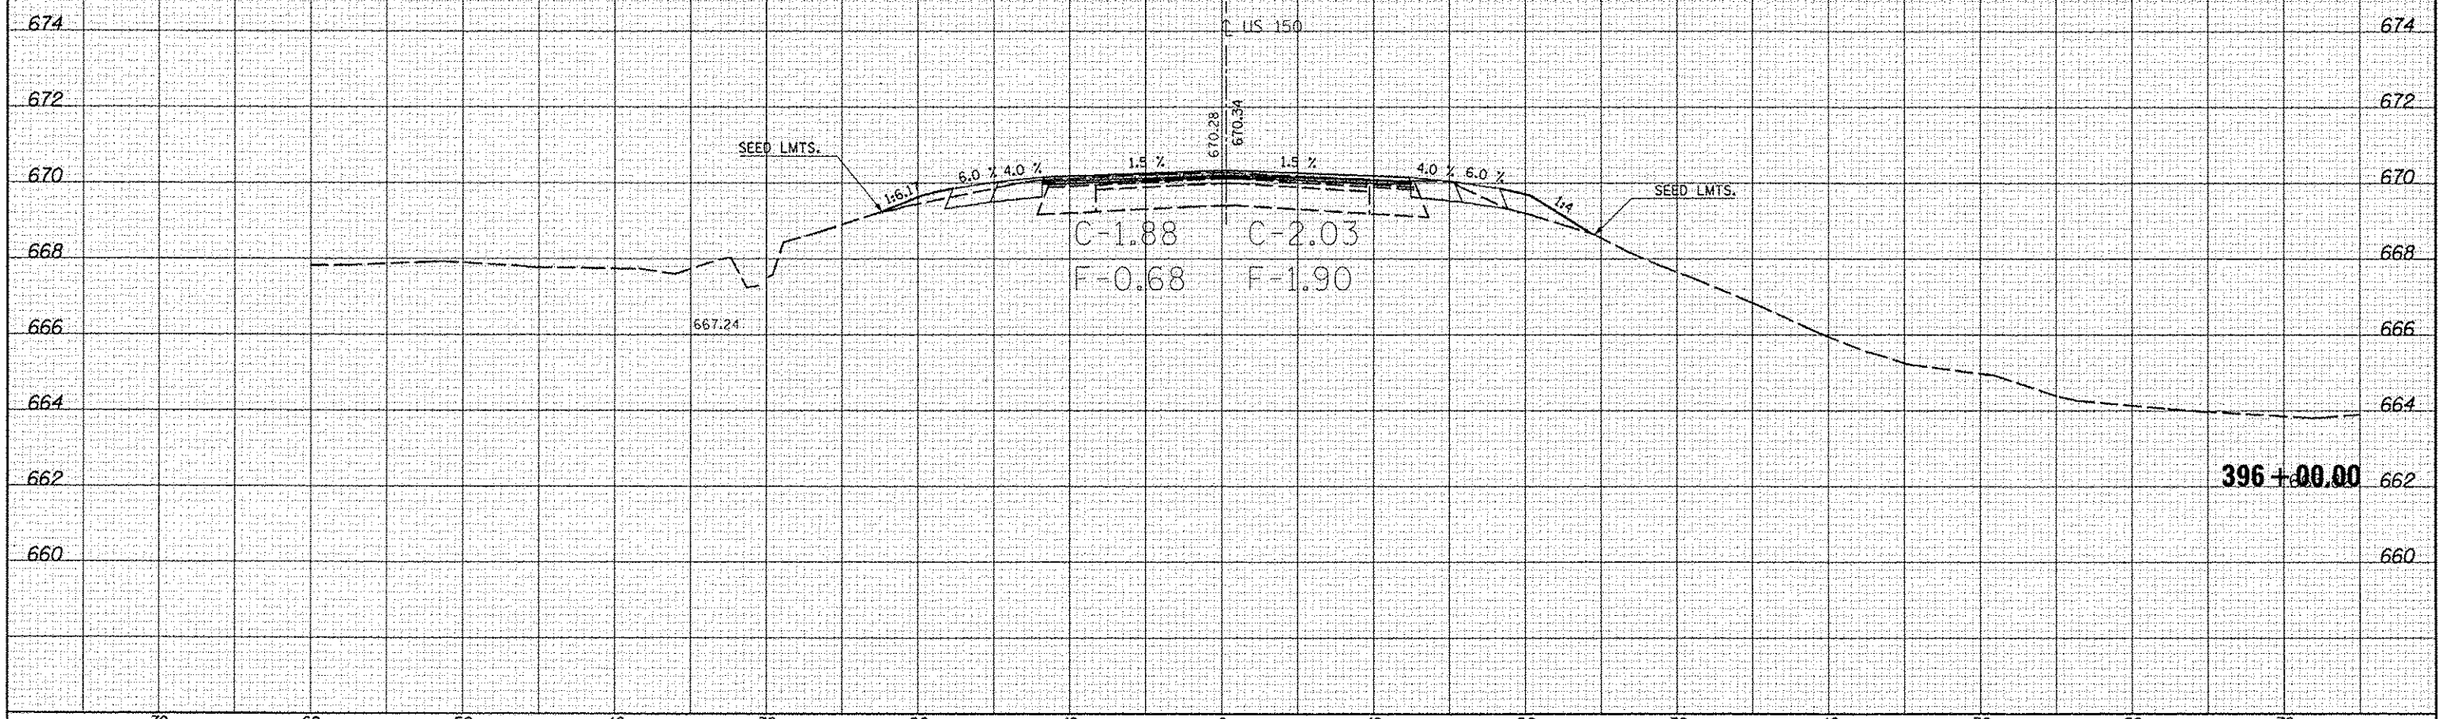

FILE NAME =	USER NAME = caerlock.jd	DESIGNED -	REVISED -
c:\pw_work\pwidot\caerlock.jd\d0253076\D570663-sht-US-150_xs.dgn		DRAWN -	REVISED -
$MODELNAME$	PLOT SCALE = 10.0000 ' / in.	CHECKED -	REVISED -
	PLOT DATE = 10/18/2013	DATE -	REVISED -

STATE OF ILLINOIS
DEPARTMENT OF TRANSPORTATION

US-150 CROSS SECTIONS

SCALE: | SHEET 186 OF 207 SHEETS | STA. 396+00.00 | TO STA. 396+00.00

F.A. RTE.	SECTION	COUNTY	TOTAL SHEETS	SHEET NO.
•	(2X,3)RS-3 & 2RS-4	Champaign	551	498
•F.A.U. 7152 & F.A.S. 1512		CONTRACT NO. 70663		
ILLINOIS FED. AID PROJECT				

FINAL SURVEY — NOTE BOOK — NO. — SURVEYED — PLOTTED — TEMPLATE — AREAS — CROSS CHECKED — BY — DATE

ORIGINAL SURVEY — NOTE BOOK — NO. — SURVEYED — PLOTTED — TEMPLATE — AREAS — CROSS CHECKED — BY — DATE