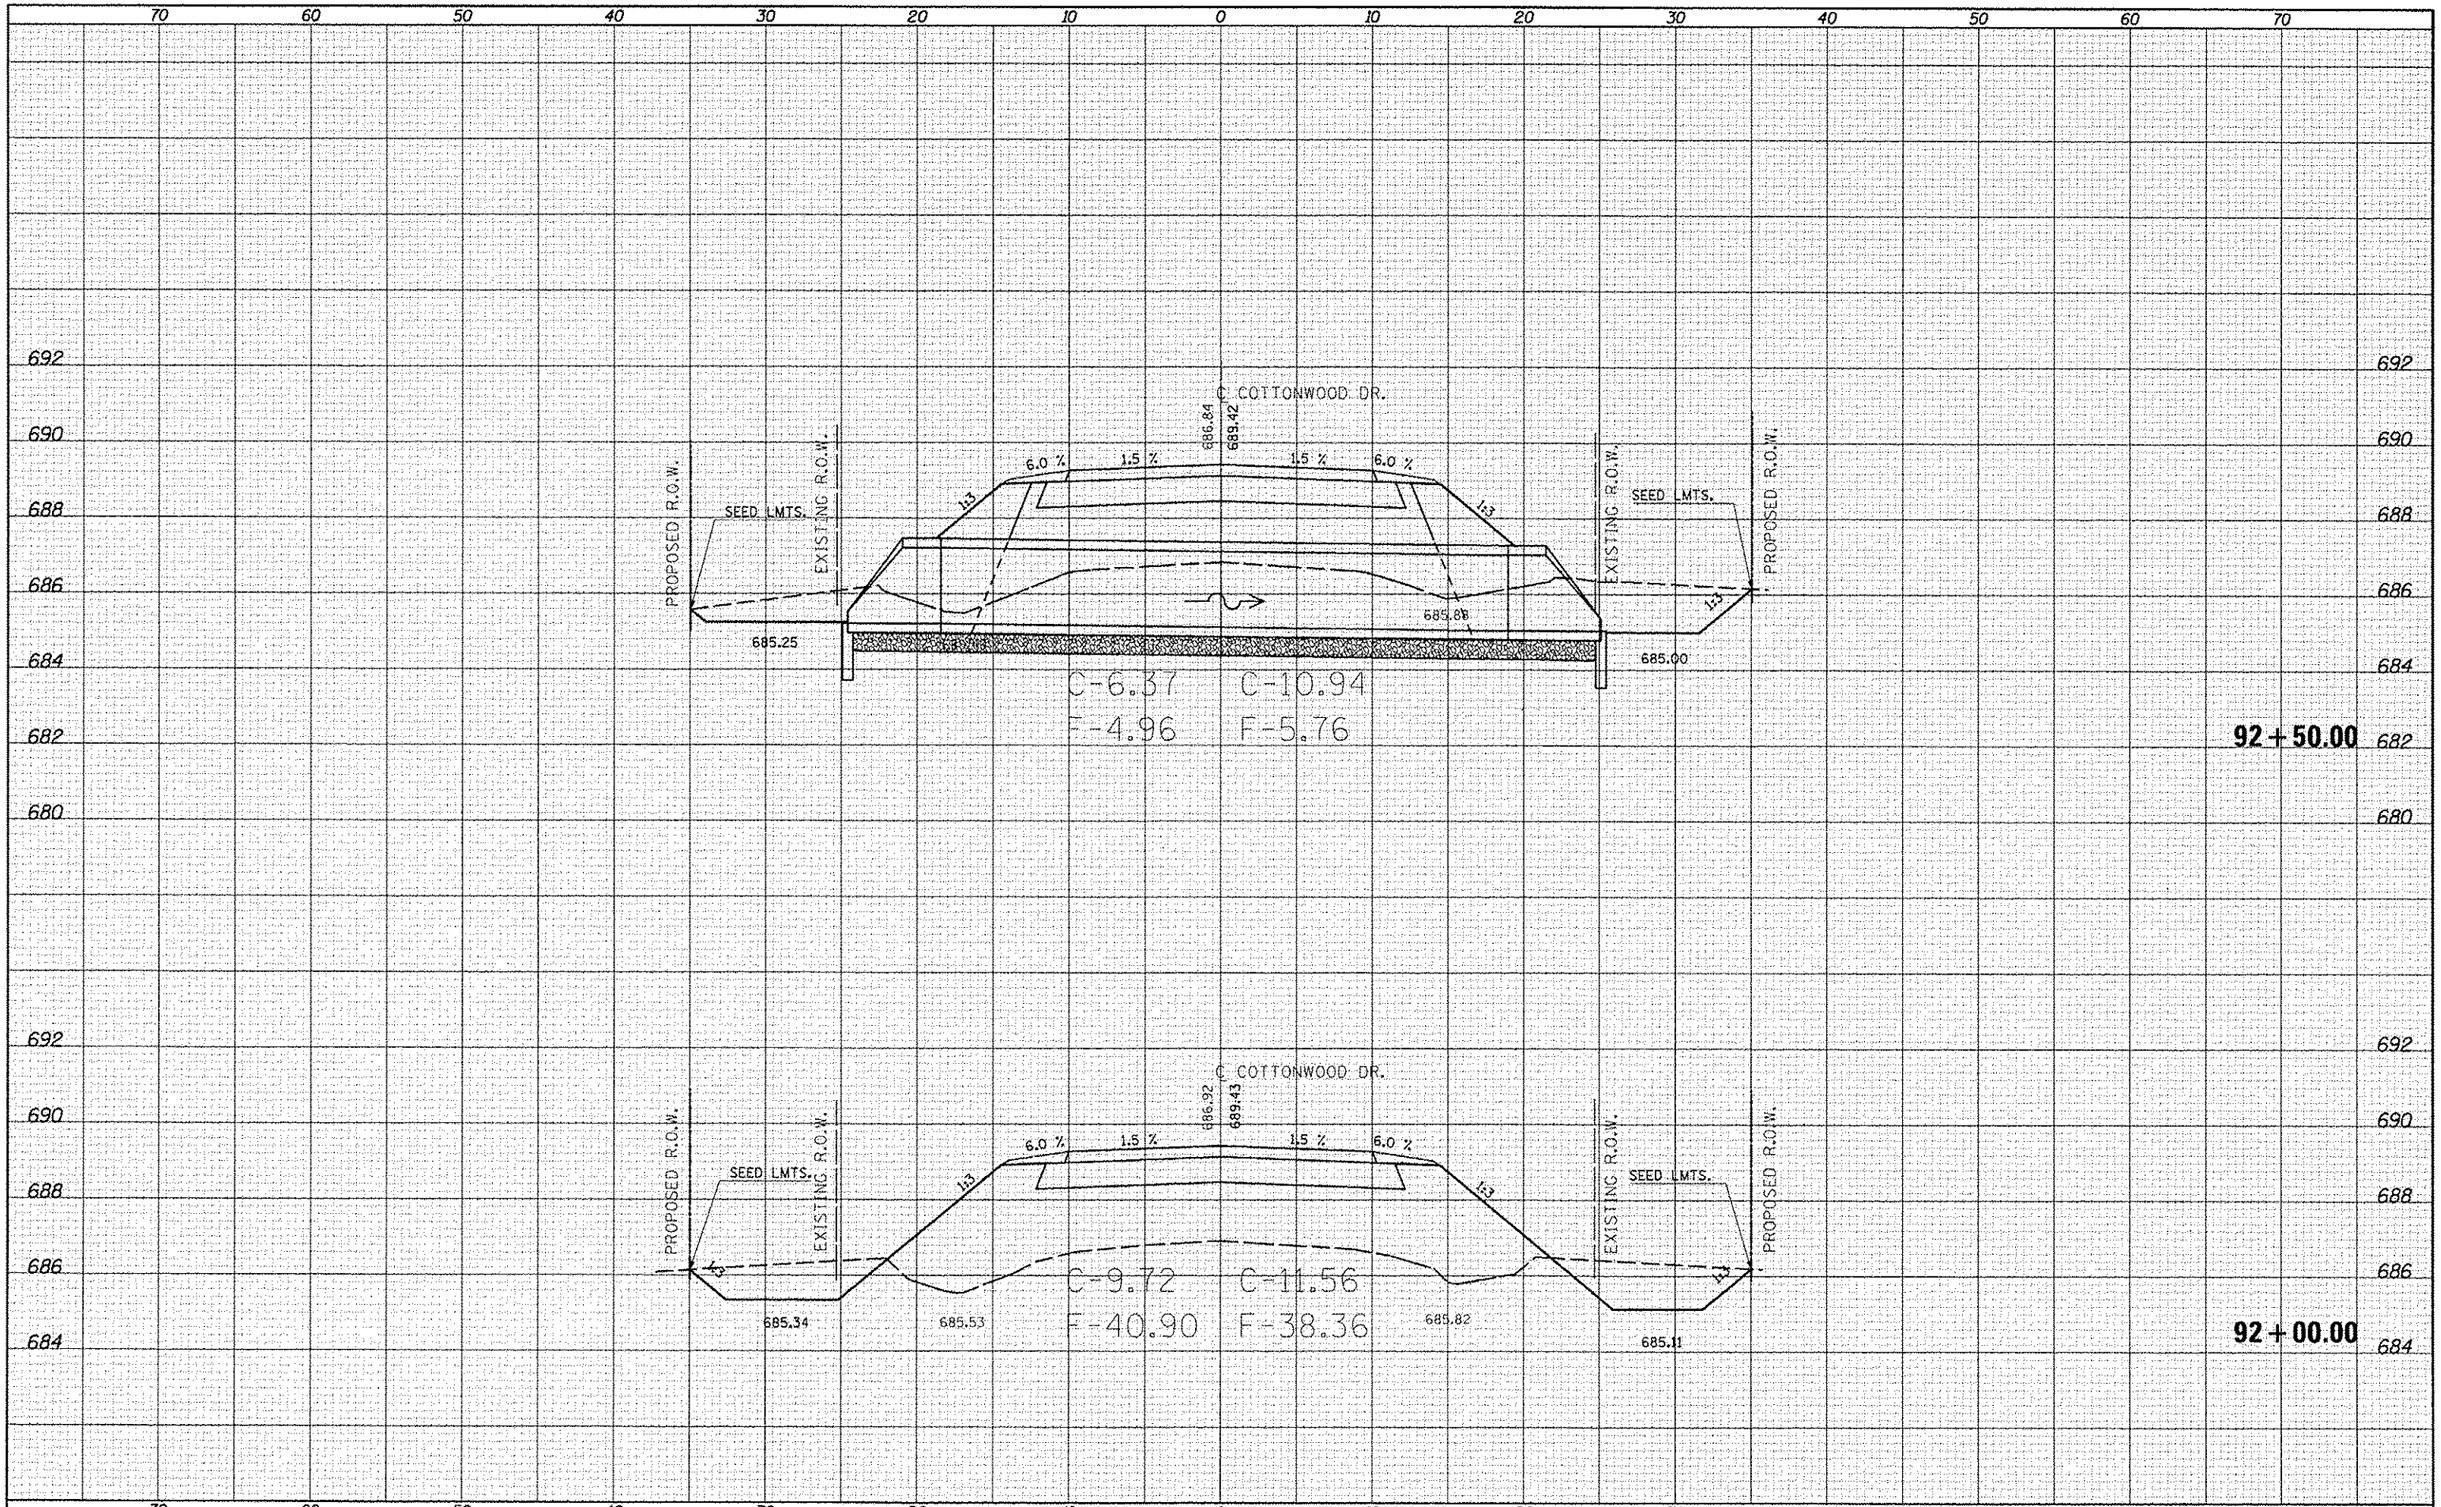

FILE NAME = c:\pw_work\pwidot\cearlockjd\d0253076\D570663-sht-XS-SCotton.dgn	USER NAME = cearlockjd	DESIGNED -	REVISED -	STATE OF ILLINOIS DEPARTMENT OF TRANSPORTATION	COTTONWOOD DRIVE CROSS SECTIONS	F.A. *. RTE.	SECTION	COUNTY	TOTAL SHEETS	SHEET NO.
		DRAWN -	REVISED -			*	(2X,3)RS-3 & 2RS-4	Champaign	551	526
	PLOT SCALE = 10.0000 ' / in.	CHECKED -	REVISED -			*F.A.U. 7152 & F.A.S. 1512		CONTRACT NO. 70663		
MODELNAME	PLOT DATE = 10/18/2013	DATE -	REVISED -		SCALE: SHEET 7 OF 14 SHEETS STA. 92+00.00 TO STA. 92+50.00			ILLINOIS FED. AID PROJECT		